ARCHITECTURAL SYMBOLS

000	GRID LINE
123A	DOOR IDENTIFICATION
R123A	RELITE IDENTIFICATION
A	WINDOW TYPE
1	LOUVER TYPE
1	REVISION
SEE A3.1	MATCH LINE Shaded area is side considered
	WORK POINT, DATUM POINT, CONTROL POINT
1 A5.1	DETAIL Upper mark denotes drawing number Lower mark denotes sheet
1 A5.1	
A A5.1	PARTIAL BUILDING SECTION
A A5.1 / A A5.1	BUILDING CROSS SECTION
1A 1D A7.01 1B 1C	INTERIOR ELEVATION Elevation number denoted in arrow Sheet number denoted in box
ROOM NAME 12345	ROOM IDENTIFICATION
1	CODED NOTE
1 A1 B 2	WALL TYPE
12345	EQUIPMENT IDENTIFICATION
	DASHED LINE Used to denote items hidden, overhead, not in contract (NIC), or to be removed
	BREAK LINE Material to continue
	CENTER LINE, GRID LINES
	PROPERTY LINE

ARCHITECTURAL MATERIALS

FOR DESCRIPTIONS, SEE MATERIALS LEGEND A3.31

DETAIL INDICATIONS

- ACOUSTIC TILE OR BOARD
- ASPHALT CONCRETE PAVING
- ROOFING
- BRICK
- CONCRETE
- PRECAST CONCRETE
- CONCRETE MASONRY UNIT
- EARTH / FINISH GRADE
- GLASS
- GRAVEL
- GYPSUM BOARD
- INSULATION, BATT
- INSULATION, RIGID
- MORTAR, PLASTER, SAND
- MDF
- PLYWOOD
- WOOD, FINISH
- WOOD FRAMING Continuous member
- WOOD FRAMING Interrupted member

PLAN INDICATIONS

- STUD WALL
- BRICK
- CONCRETE MASONRY UNIT
- CONCRETE

ABBREVIATIONS

∠	ANGLE
℄	CENTERLINE
#	POUND OR NUMBER
&	AND
@	AT
°	DEGREE
±	PLUS MINUS
Ø	DIAMETER
A/C	AIR CONDITIONING
AB	ANCHOR BOLT
AC	ASPHALT CONCRETE
ACOUS	ACOUSTICAL
AD	AREA DRAIN
ADDL	ADDITIONAL
ADJ	ADJUSTABLE
ADJT	ADJACENT
AFF	ABOVE FINISHED FLOOR
AGGR	AGGREGATE
AJ	ACCENT JOINT
AL	ALUMINUM
ALT	ALTERNATE
ANC	ANCHOR(AGE)
ANOD	ANODIZED
APC	ACOUSTICAL PANEL CEILING
APPD	APPROVED
APPROX	APPROXIMATE
ARCH	ARCHITECTURAL
ASB	ASBESTOS
ASPH	ASPHALT
AUTO	AUTOMATIC
AWP	ACOUSTICAL WALL PANEL
BD	BOARD
BET	BETWEEN
BF	BOTTOM OF FOOTING
BITUM	BITUMINOUS
BLDG	BUILDING
BLK	BLOCK
BLKG	BLOCKING
BM	BEAM
BOF	BOTTOM OF FRAME
BOM	BOTTOM OF MASONRY
BOTT	BOTTOM
BRG	BEARING
BSMT	BASEMENT
BUR	BUILT UP ROOF
C	COURSES
CAB	CABINET
CB	CATCH BASIN, CHALKBOARD
CC	CUBICLE CURTAIN & TRACK
CEM	CEMENT
CER	CERAMIC
CG	CORNER GUARD
CI	CAST IRON
CIP	CAST-IN-PLACE CONCRETE
CJ	CONTRACTION JOINT
CLG	CEILING
CLKG	CAULKING
CLO	CLOSET
CLR	CLEAR, COLOR
CMU	CONCRETE MASONRY UNIT
CNR	CORNER
CNTR	COUNTER
CO	CLEANOUT
COL	COLUMN
COMBO	COMBINATION TPD, SNR, & SCD
COMP	COMPOSITION, COMPOSITE
CONC	CONCRETE
CONN	CONNECTION
CONST	CONSTRUCTION
CONT	CONTINUOUS
CONTR	CONTRACTOR
COORD	COORDINATE
CORR	CORRIDOR
CPT	CARPET
CRK	CORK
CT	CERAMIC TILE
CTR	CENTER
CW	CURTAIN WALL

ABBREVIATIONS

D	DEEP, DEPTH
DBL	DOUBLE
DEMO	DEMOLISH, DEMOLITION
DET	DETAIL
DF	DRINKING FOUNTAIN
DIA	DIAMETER
DIAG	DIAGONAL
DIM	DIMENSION
DISP	DISPOSAL
DIV	DIVISION
DN	DOWN
DP	DAMPPROOF(ING)
DR	DOOR
DS	DOWNSPOUT
DSP	DRY STANDPIPE
DWG	DRAWING
DWR	DRAWER
E	EAST
EA	EACH
EHD	ELECTRIC HAND/ HAIR DRYER
EJ	EXPANSION JOINT
EL	ELEVATION
ELEC	ELECTRICAL
ELEV	ELEVATOR
EM	ENTRY MAT
EMB	ENAMELIZED MARKING BOARD
EMER	EMERGENCY
ENCL	ENCLOSURE
EP	ELECTRICAL PANELBOARD, EPOXY PAINT
EPT	EPOXY PAINT
EQ	EQUAL
EQUIP	EQUIPMENT
ES	ENVIRONMENTAL SERVICES
EW	EYEWASH
EWC	ELECTRIC WATER COOLER
EXC	EXCAVATE
EXH	EXHAUST
EXIST	EXISTING
EXP	EXPANSION
EXPO	EXPOSED
EXT	EXTERIOR
FA	FIRE ALARM
FAB	FABRICATE
FD	FLOOR DRAIN
FDN	FOUNDATION
FE	FIRE EXTINGUISHER
FEC	FIRE EXTINGUISHER CABINET (RECESSED)
FEC-S	FIRE EXTINGUISHER CABINET (SEMI-RECESSED)
FF	FACTORY FINISHED
FFL	FINISHED FLOOR LINE
FFSAM	FOIL-FACED SELF-ADHERED MEMBRANE
FG	FINISH GRADE
FHC	FIRE HOSE CABINET
FIN	FINISH
FLASH	FLASHING
FLR	FLOOR, FLOORING
FLUOR	FLUORESCENT
FOC	FACE OF CONCRETE
FOF	FACE OF FINISHFRAME
FOM	FACE OF MASONRY
FOS	FACE OF STUDS
FOSH	FACE OF SHEATHING
FP	FIREPROOF
FR	FIRE RESISTANT
FRMG	FRAMING
FRP	FIBER REINFORCED PLASTIC
FRTW	FIRE RETARDANT TREATED WOOD
FS	FLOOR SINK
FT	FOOT, FEET
FTG	FOOTING
FURR	FURRING
FUT	FUTURE
FV	FIELD VERIFY
FWC	FABRIC WALL COVERING
GA	GAUGE
GALV	GALVANIZED
GB	GRAB BAR
GEN	GENERAL
GI	GALVANIZED IRON
GL	GLASS
GLB	GLUE LAMINATED BEAM
GLZ	GLAZING
GMU	GLAZED MASONRY UNIT
GND	GROUND
GR	GRADE
GWB	GYPSUM BOARD

ABBREVIATIONS

GYP	GYPSUM BOARD (SCHEDULES ONLY)
GYP BD	GYPSUM BOARD
H	HIGH
HB	HOSE BIB
HC	HOLLOW CORE, HANDICAP (ACCESSIBLE)
HD	HEAD
HDW	HARDWARE
HDWD	HARDWOOD
HORIZ	HORIZONTAL
HS	HAND SANITIZER
HSS	HOLLOW STEEL SECTION
HT	HEIGHT
HTG	HEATING
HVAC	HEATING/ VENTILATING/ AIR CONDITIONING
HWH(T)	HOT WATER HEATER (TANK)
I/S	INSIDE
ID	INSIDE DIAMETER (DIM)
INCL	INCLUDE
INFO	INFORMATION
INSUL	INSULATION
INT	INTERIOR
INTERCOM	INTERCOMMUNICATION
IRD	IMPACT RESISTANT DOOR
JAN	JANITOR
JST	JOIST
JT	JOINT
KIT	KITCHEN
L	LENGTH, LONG
LAB	LABORATORY
LAM	LAMINATE
LAV	LAVATORY
LKR	LOCKER
LMS	LIQUID MARKING SURFACE
LN	LINOLEUM
LT	LIGHT, LEFT
LV	LOUVER
MACH	MATCHINE
MATL	MATERIAL
MAX	MAXIMUM
MB	MARKING BOARD
MBR	MEMBER
MC	MEDICINE CABINET
MCSP	MINERAL COMPOSITE SCULPTURAL PANEL
MDF	MEDIUM DENSITY FIBERBOARD
MECH	MECHANICAL
MED	MEDIUM
MEMB	MEMBRANE
MEZZ	MEZZANINE
MFR	MANUFACTURER
MH	MANHOLE, MOP HOLDER
MIN	MINIMUM
MIR	MIRROR
MIR-S	MIRROR W/ SHELF
MISC	MISCELLANEOUS
MO	MASONRY OPENING
MT(D)	MOUNT(ED)
MTL	METAL
MUL	MULLION
N	NORTH
NAT	NATURAL
NIC	NOT IN CONTRACT
NO	NUMBER
NOM	NOMINAL
NTS	NOT TO SCALE
O/	OVER
O/S	OUTSIDE
OA	OVERALL
OBS	OBSCURE
OC	ON CENTER
OCC	OCCUPANT, OCCUPANCY
OD	OUTSIDE DIAMETER (DIM)
OFCI	OWNER FURNISHED CONTRACTOR INSTALLED
OFF	OFFICE
OFOI	OWNER FURNISHED OWNER INSTALLED
OFVI	OWNER FURNISHED VENDOR INSTALLED
OH	OVERHEAD
OHD	OVERHEAD DOOR
OPNG	OPENING
OPP	OPPOSITE

ABBREVIATIONS

ORIG	ORIGINAL
PAR	PARALLEL
PB	PEG BOARD
PC	PRECAST
PCC	PORTLAND CEMENT CONCRETE
PCD	PAPER CUP DISPENSER
PEF	POURED EPOXY FLOOR
PERF	PERFORATED
PERP	PERPENDICULAR
PL	PLATE
PLAM	PLASTIC LAMINATE
PLAS	PLASTER
PLUMB	PLUMBING
PLYWD	PLYWOOD
PNL	PANEL
POL	POLISHED
POS	POSITIVE
PR	PAIR
PREFAB	PREFABRICATE(D)
PREFIN	PREFINISH(ED)
PROJ	PROJECT
PS	PROJECTION SCREEN
PT	POINT, PAINT (LEGEND A3.31)
PTD	PAPER TOWEL DISPENSER
PTDR	COMBINATION PAPER TOWEL DISPENSER & RECEPTACLE
PTN	PARTITION
PTR	PAPER TOWEL RECEPTACLE
PVMT	PAVEMENT
PWP	PLASTIC WALL PROTECTION
QT	QUARRY TILE
R	RISER, RADIUS
R&S	CLOSET ROD & SHELF
RAF	RESILIENT ATHLETIC FLOORING
RB	RUBBER BASE
RCP	REFLECTED CEILING PLAN
RD	ROOF DRAIN
RDO	ROOF DRAIN, OVERFLOW
REBAR	REINFORCING BAR
RECD	RECEIVED
REF	REFERENCE
REFL	REFLECTED
REFR	REFRIGERATOR
REINF	REINFORCE(D)(ING)
REQD	REQUIRED
RESIL	RESILIENT
RF	ROOF
RFT	RESILIENT FLOORING TILE
RH	ROBE HOOK
RM	ROOM
RO	ROUGH OPENING
RSD	RECESSED SOAP DISPENSER
RST	RUBBER STAIR TREAD
RT	RIGHT
RWL	RAIN WATER LEADER
S	SOUTH
SAF	SELF ADHERED FLASHING
SAM	SELF ADHERED MEMBRANE
SC	SOLID CORE
SCD	SEAT COVER DISPENSER
SCHED	SCHEDULE
SD	SOAP DISPENSER
SDG	SIDING
SECT	SECTION
SHR	SHOWER
SHT	SHEET
SHTG	SHEETING / SHEATHING
SIM	SIMILAR
SLR	SEALER
SND	SANITARY NAPKIN DISPENSER
SNR	SANITARY NAPKIN RECEPTACLE
SPEC	SPECIFICATION
SQ	SQUARE
SS	STAINLESS STEEL
SSC	SOLID SURFACE COUNTER
SSK	SERVICE SINK
STD	STANDARD
STL	STEEL
STN	STAIN
STOR	STORAGE
STRFT	STOREFRONT
STRUCT	STRUCTURAL
SUB	SUBSTITUTE
SUSP	SUSPENDED
SV	SHEET VINYL
SWC	SANITARY WALL COVERING

ABBREVIATIONS

SYM	SYMMETRICAL
SYS	SYSTEM
T	TREAD, EE
TB	TOWEL BAR, TACK BOARD
TC	TOP OF CURB
TEL	TELEPHONE
TEMP	TEMPORARY
TERR	TERRAZZO
TF	TOP OF FOOTING
THK	THICK
THRU	THROUGH
TOF	TOP OF FRAME
TOM	TOP OF MASONRY
TP	TOP OF PAVEMENT
TPD	TOILET PAPER DISPENSER
TR	TOWEL RACK
TS	TUBE STEEL
TV	TELEVISION
TVB	TELEVISION BRACKET
TW	TOP OF WALL
TYP	TYPICAL
UNFIN	UNFINISHED
UNO	UNLESS NOTED OTHERWISE
UPT	UNGLAZED PORCELAIN TILE
UR	URINAL
USK	UTILITY SINK
VB	VAPOR BARRIER
VCT	VINYL COMPOSITION TILE
VENT	VENTILATE
VER	VERIFY
VERT	VERTICAL
VEST	VESTIBULE
VOL	VOLUME
VRB	VENTILATING RUBBER BASE
VTR	VENT THROUGH ROOF
VWC	VINYL WALL COVERING
W	WEST, WIDE, WIDTH
W/	WITH
W/D	WASHER/DRYER
W/O	WITHOUT
WC	WATER CLOSET
WD	WOOD
WDW	WINDOW
WH	WALL HUNG
WH	WAREHOUSE
WP	WATERPROOF, WALL PADS
WPTL	WOOD PRESERVATIVE TREATED LUMBER
WR	WASTE RECEPTACLE
WRB	WATER RESISTIVE BARRIER
WS	WEATHER STRIPPING
WSCT	WAINSCOT
WSH	WESTERN STATE HOSPITAL
WT	WEIGHT
WTR	WATER
WWF	WELDED WIRE FABRIC

REVISIONS

1 ADD #2 02/06/2018

CONFORMED SET

WESTERN STATE HOSPITAL
BUILDING 22, PATIENT SUPPORT CENTER
PATIENT SUPPORT CENTER
9601 STEILACOOM BLVD SW, LAKEWOOD, WASHINGTON 98498-7213

S790 REGISTERED ARCHITECT
STEVEN M. SHIVER
STATE OF WASHINGTON

NAC ARCHITECTURE
nacarchitecture.com
2505 1ST AVE | SUITE 300
SEATTLE, WA 98121
P:206.441.4522

© 2016 NAC, PC

DSHS NO	16-410G (Z-1)
NAC NO	121-16004
DRAWN	CJ
CHECKED	SW
DATE	03/16/2018

ARCHITECTURAL SYMBOLS AND ABBREVIATIONS

A0.01

SOUTH ENTRY
Scale: NTS

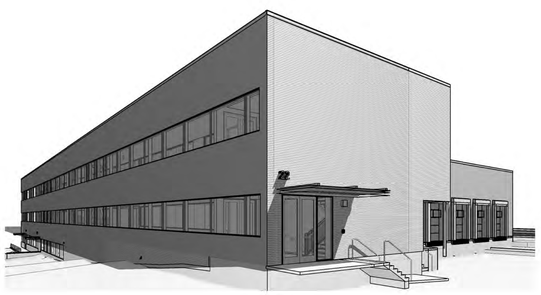

NORTHWEST
Scale: NTS

WEST EXTERIOR
Scale: NTS

ENTRY
Scale: NTS

REVISIONS

CONFORMED SET

WESTERN STATE HOSPITAL
BUILDING 22, PATIENT SUPPORT CENTER
PATIENT SUPPORT CENTER
9601 STEILACOOM BLVD SW, LAKEWOOD, WASHINGTON 98498-7213

S790 REGISTERED ARCHITECT
STEVEN M. SHIVER
STATE OF WASHINGTON

NAC ARCHITECTURE
nacarchitecture.com
2505 FIRST AVE | SUITE 300
SEATTLE, WA 98121
P:206.441.4522

© 2016 NAC, PLC

DSHS NO	16-410G (Z-1)
NAC NO	121-16004
DRAWN	CJ
CHECKED	SW
DATE	03/16/2018

3D VIEWS - REFERENCE ONLY

A0.02

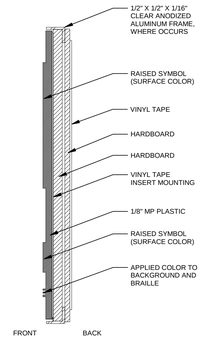

6 SIGN CONSTRUCTION
Scale: 6" = 1'-0"

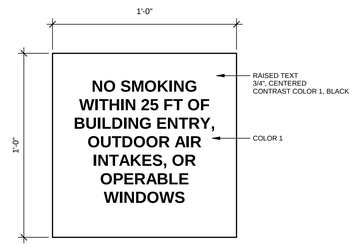

7 ENVIRONMENTAL TOBACCO SMOKE SIGN
Scale: 3" = 1'-0"

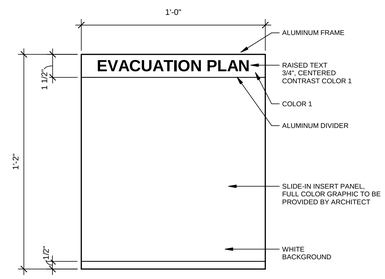

8 EVACUATION PLAN
Scale: 3" = 1'-0"

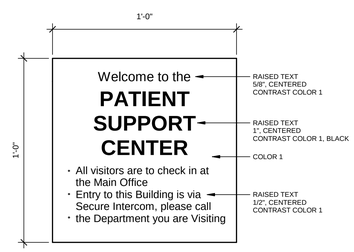

9 WELCOME SIGN
Scale: 3" = 1'-0"

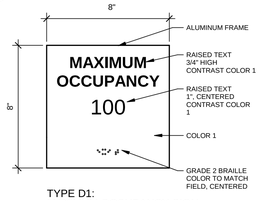

TYPE D1:
MAXIMUM OCCUPANCY SIGN

10 MAX OCCUPANCY SIGN
Scale: 3" = 1'-0"

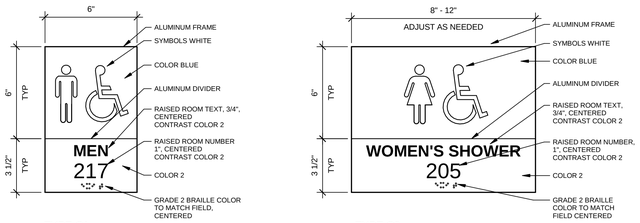

TYPE C1:
RESTROOM SIGN - WOMEN'S, MEN'S, STAFF WC, WC

TYPE C2:
RESTROOM SIGN - ALL OTHER ROOMS

1 RESTROOM SIGNS
Scale: 3" = 1'-0"

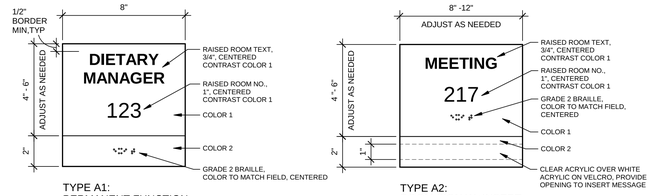

TYPE A1:
PERMANENT FUNCTION SIGN

TYPE A2:
ROOM SIGN W/ INSERT

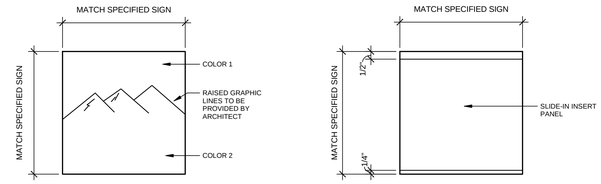

TYPE B1:
PERMANENT BACKER FOR SIGNS ADHERED TO GLAZING

TYPE B2:
BACKER W/INSERT FOR ROOM SIGNS ADHERED TO GLAZING

2 ROOM SIGNS
Scale: 3" = 1'-0"

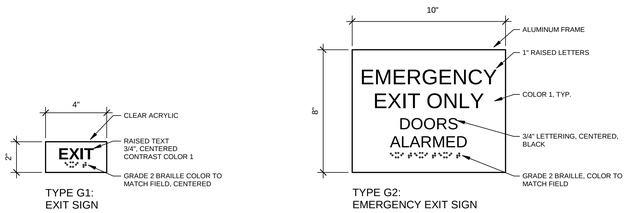

TYPE G1:
EXIT SIGN

TYPE G2:
EMERGENCY EXIT SIGN

3 EXIT SIGNS
Scale: 3" = 1'-0"

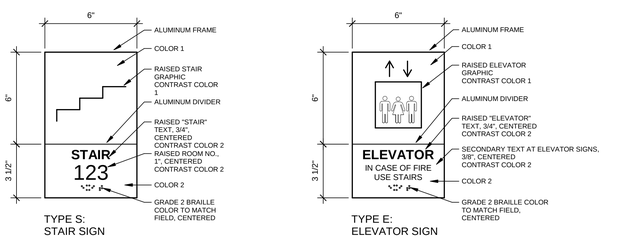

TYPE S:
STAIR SIGN

TYPE E:
ELEVATOR SIGN

4 STAIR & ELEVATOR SIGNS
Scale: 3" = 1'-0"

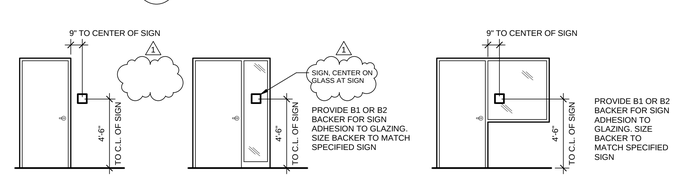

SIGN LOCATION DETAIL #1

SIGN LOCATION DETAIL #2

SIGN LOCATION DETAIL #3

5 SIGN LOCATIONS
Scale: 1/4" = 1'-0"

REVISIONS

1 ADD #2 02/06/2018

CONFORMED SET

WESTERN STATE HOSPITAL
BUILDING 22, PATIENT SUPPORT CENTER
PATIENT SUPPORT CENTER
9601 STEILACOOM BLVD SW, LAKEWOOD, WA SHINGTON 98498-7213

5790 REGISTERED ARCHITECT
STEVEN M. SHIVER
STATE OF WASHINGTON

NAC ARCHITECTURE
nacarchitecture.com
2025 FIRST AVE | SUITE 300
SEATTLE, WA 98121
P:206.441.4522

© 2016 NAC Inc.

DSHS NO	16-410G (2-1)
NAC NO	121-16004
DRAWN	CJ
CHECKED	SW
DATE	03/16/2018

SIGN DRAWINGS

A0.10

PROJECT NORTH

N N

SITE & ACCESSIBILITY PLAN

Scale: 1" = 20'-0"

REVISIONS

CONFORMED SET

WESTERN STATE HOSPITAL

BUILDING 22, PATIENT SUPPORT CENTER

PATIENT SUPPORT CENTER

9601 STEILACOOM BLVD SW, LAKEWOOD, WASHINGTON 98498-7213

5790 REGISTERED ARCHITECT STEVEN M. SHIVER STATE OF WASHINGTON

NAC ARCHITECTURE
nacarchitecture.com
2025 1ST AVE | SUITE 300
SEATTLE, WA 98121
P:206.441.4522

© 2016 NAC Inc.

DSHS NO	16-410G (2-1)
NAC NO	121-16004
DRAWN	CJ
CHECKED	SW
DATE	03/16/2018

SITE & ACCESSIBILITY PLAN

A1.01

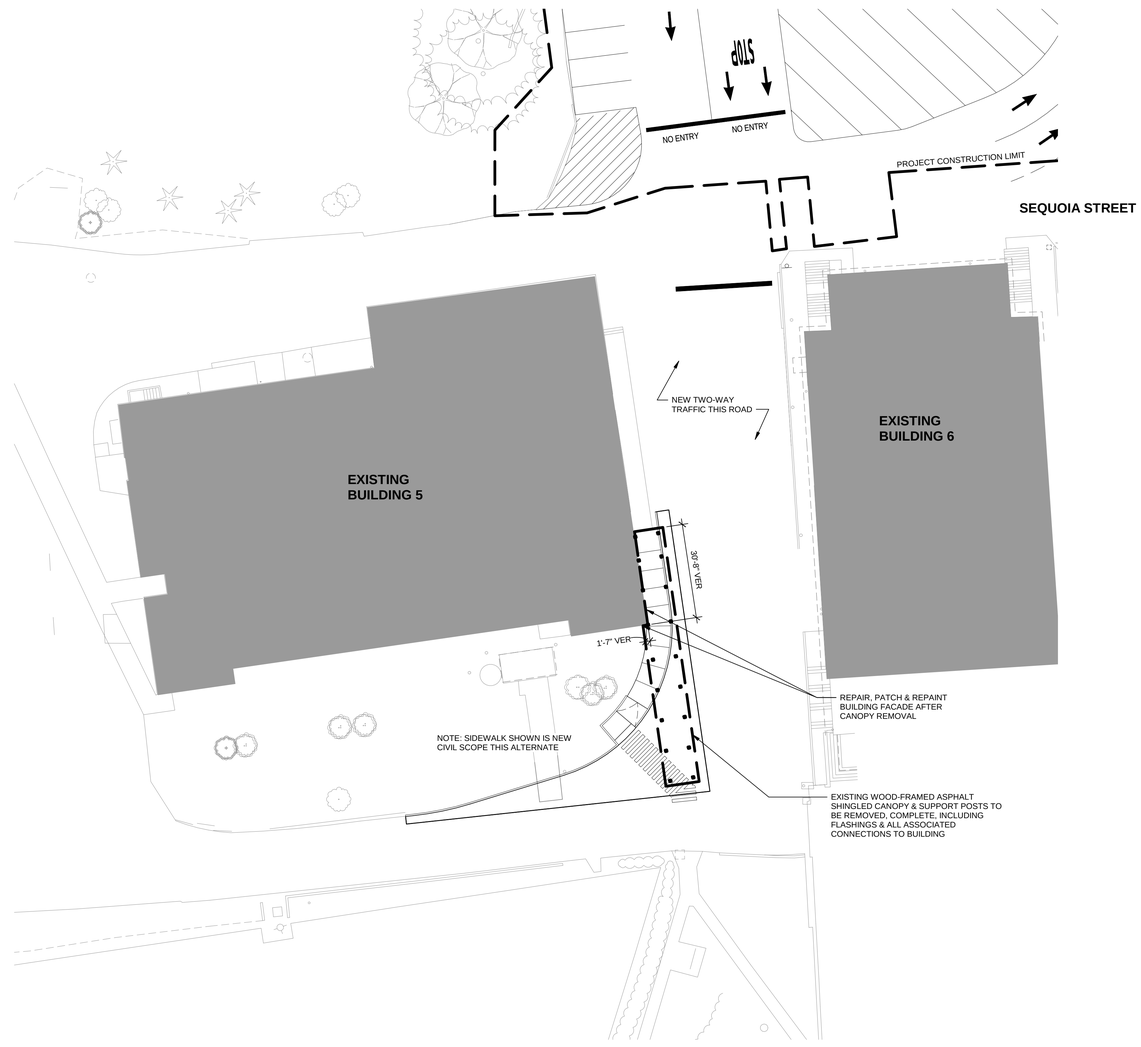

PROJECT NORTH

N N

DEMOLITION SITE PLAN - ALTERNATE #3

Scale: 1" = 20'-0"

REVISIONS

CONFORMED SET

WESTERN STATE HOSPITAL

BUILDING 22, PATIENT SUPPORT CENTER

PATIENT SUPPORT CENTER

9601 STEILACOOM BLVD SW, LAKEWOOD, WASHINGTON 98498-7213

5790 REGISTERED ARCHITECT

STEVEN M. SHIVER

STATE OF WASHINGTON

NAC ARCHITECTURE

nacarchitecture.com

2025 FIRST AVE | SUITE 300
SEATTLE, WA 98121
P:206.441.4522

© 2016 NAC INC

DSHS NO	16-410G (2-1)
NAC NO	121-16004
DRAWN	CJ
CHECKED	SW
DATE	03/16/2018

SITE PLAN - ALTERNATE 3

A1.02

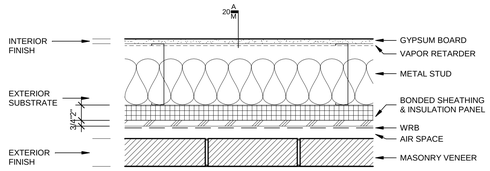

EXT - MASONRY WALL

Scale: 1 1/2" = 1'-0"

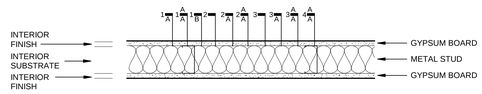

ONE-HOUR RATED WHERE OCCURS
PER CODE PLAN TO COMPLY WITH UL
DESIGN NO. U419

INT - TYP INT WALL

Scale: 1 1/2" = 1'-0"

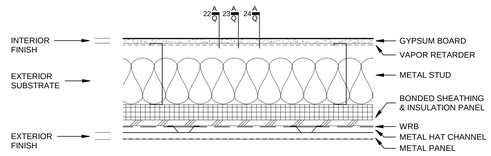

EXT- METAL WALL

Scale: 1 1/2" = 1'-0"

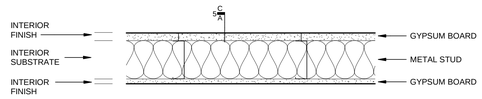

ONE-HOUR RATED, UL DESIGN NO. U415

INT - SHAFT WALL

Scale: 1 1/2" = 1'-0"

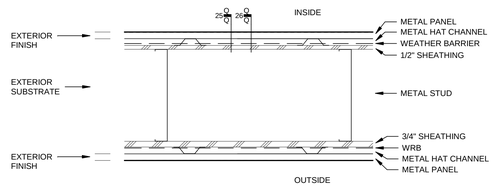

EXT- NON-THERMAL METAL WALL

Scale: 1 1/2" = 1'-0"

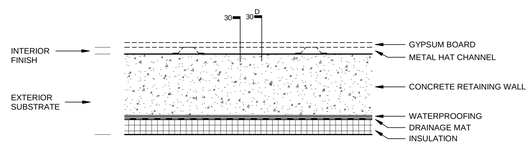

EXT- CONC RETAINING WALL

Scale: 1 1/2" = 1'-0"

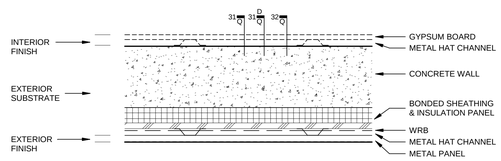

EXT - CONC METAL WALL

Scale: 1 1/2" = 1'-0"

EXTERIOR WALL SUBSTRATE

20
VAPOR RETARDER
8" METAL STUD W/ R-19 BATT INSUL
BONDED PANEL: 2" POLYISO INSUL
BONDED PANEL: 3/4" PLYWOOD SHEATHING
WRB
1-5/8" AIR SPACE

22
VAPOR RETARDER
8" METAL STUD W/ R-19 BATT INSUL
BONDED PANEL: 2" POLYISO INSUL
BONDED PANEL: 3/4" PLYWOOD SHEATHING
WRB
7/8" MTL HAT CHANNEL

23
SAME AS 22 EXCEPT 10" MTL STUD INSTEAD OF 8"

24
SAME AS 22 EXCEPT 1-1/2" VERT Z-FURRING INSTEAD OF 7/8" MTL HAT CHANNEL

25
7/8" MTL HAT CHANNEL
WEATHER BARRIER
1/2" PLYWOOD SHEATHING
12" METAL STUD
3/4" PLYWOOD SHEATHING
WRB
7/8" MTL HAT CHANNEL

26
SAME AS 25 EXCEPT 10" MTL STUD INSTEAD OF 12",
1-1/2" Z-FURRING INSTEAD OF 7/8" HAT CHANNEL OUTSIDE

30
CONCRETE PER STRUCT
SELF-ADHERED SHEET WATERPROOFING
DRAINAGE BOARD
2" XPS RIGID INSUL

31
CONCRETE PER STRUCT
BONDED PANEL: 2" POLYISO INSUL
BONDED PANEL: 3/4" PLYWOOD SHEATHING
WRB
7/8" MTL HAT CHANNEL

32
SAME AS 31 EXCEPT 1-1/2" VERT MTL Z-FURRING INSTEAD OF 7/8" HAT CHANNEL

EXTERIOR WALL FINISH

M
3-5/8" BRICK VENEER

Q
7/8" HORIZONTAL METAL PANEL

INTERIOR WALL SUBSTRATE

1
3 5/8" METAL STUD

2
6" METAL STUD

3
8" METAL STUD

4
10" METAL STUD

5
6" CH STUD

6
1-5/8" STUD

INTERIOR WALL FINISH

A
5/8" GYPSUM WALLBOARD, TYPE X

C
1" GYPSUM WALLBOARD, TYPE X

D
5/8" GYPSUM WALL
7/8" HAT CHANNEL

WALL ASSEMBLIES

WALL FLAG KEY

NUMBER INDICATES SUBSTRATE
LETTERS INDICATE SHEATHING TYPE SIDE OF WALL AFFECTED
ASTERISK INDICATES PARTIAL HEIGHT WALL *3'-6" AFF UNO ON INT ELEVATIONS

NOTES

1. FRAMING AT BRACE FRAMES TO BE COORDINATE WITH STRUCTURAL DETAIL 6/S9.02.
2. A WALL ASSEMBLY CONTINUES THE FULL ROOM LENGTH, INCLUDING ANY NOOKS, ANGLES, RECESSES, OR STUB WALLS FOR THE SIDE OF THE WALL UPON WHICH THE FLAG OCCURS.
3. WHERE DIFFERENT STUD SIZES OCCUR ALONG A CORRIDOR WALL, IT IS INTENDED THAT THE CORRIDOR SIDE FINISHES ALIGN
4. ALL INTERIOR STUD FRAMING AND FURRING IS 16" O.C. UNO. ; EXTERIOR SPACING BY STRUCTURAL.
5. EXTEND FRAMING, INSULATION, & SHEATHING COMPONENTS TO BOTTOM OF DECK ABOVE UNO.
6. PROVIDE VAPOR BARRIER AT ALL WALLS/LOCATIONS NOTED WITH VAPOR BARRIER WHERE VAPOR BARRIER IS NOT COVERED BY SHEATHING (I.E., SHELL SPACES, INTERSTITIAL SPACES ABOVE CEILINGS).
7. COMBINATION SHEATHING SUCH AS "B,C" INDICATES ONE SHEATHING MATERIAL ABOVE OR BELOW THE OTHER. SEE INTERIOR ELEVATIONS FOR EXTENT REFER TO STRUCTURAL DRAWINGS AND NOTES FOR PROPER INSTALLATION OF MATERIALS LISTED IN WALL ASSEMBLIES, INCLUDING INFILL CONNECTIONS AND CONNECTIONS TO FOUNDATION AND DECK.
8. PROVIDE R-11 ACOUSTIC INSULATION IN ALL INTERIOR FRAMED WALLS. ACOUSTIC INSULATION IS NOT REQUIRED AT PARTIAL HEIGHT AND PARTIAL LENGTH WALLS, WALLS BETWEEN STORAGE ROOMS AND HALLWAYS, OR ELECTRICAL ROOMS.
9. ALL GYPSUM BOARD TO BE TYPE "X" UNO. ALL GYPSUM BOARD IN "WET" ROOM WALLS (TOILET ROOMS, CUSTODIAL ROOMS) TO BE WATER RESISTANT TYPE EXCEPT AS NOTED. DO NOT USE WATER RESISTANT GYPSUM BOARD ON CEILINGS. WALLS BEHIND PWP 7.3 IN CART WASH ROOMS B17 & 115 TO RECEIVE CEMENT BACKER BOARD WITH APPLICATION OF ELASTOMERIC WATERPROOFING MEMBRANE.
10. ALL GYPSUM BOARD SURFACES TO BE PREPARED FOR PAINT GRADE FINISH UNO.
11. FOR FINISHES, REFER TO FINISH SCHEDULE AND INTERIOR ELEVATIONS.
12. WALL ASSEMBLY TAGS DESCRIBE MAJOR EXTENT OF EXTERIOR WALL ASSEMBLY, SEE ELEVATIONS AND DETAILS FOR TRANSITIONS IN, AND LOCATIONS OF, CHANGES IN EXTERIOR WALL ASSEMBLIES.
13. PROVIDE ABUSE RESISTANT GYPSUM BOARDS WHERE NOTED ON INTERIOR ELEVATIONS.
14. ON EXTERIOR WALLS, SEE ELEVATIONS FOR LOCATION OF TRANSITION OF EXTERIOR CLADDING. WALL ASSEMBLY REFLECTS GENERAL WALL CONDITION, DETAILS & ELEVATIONS WILL INDICATE CHANGES.
15. WEATHER BARRIER IN EXTERIOR WALL SUBSTRATES IS PART OF A CONTINUOUS AIR BARRIER SYSTEM PER SECTION C402.4.1 OF THE 2015 WA STATE ENERGY. BARRIER SHALL BE CONTINUOUS ALONG FULL LENGTH AND HEIGHTH OF WALL OR AS INDICATED IN DETAILS.

REVISIONS

1	ADD #2	02/06/2018

CONFORMED SET

WESTERN STATE HOSPITAL
BUILDING 22, PATIENT SUPPORT CENTER
PATIENT SUPPORT CENTER
9601 STEILACOOM BLVD SW, LAKEWOOD, WASHINGTON 98498-7213

S790 REGISTERED ARCHITECT
STEVEN M. SHIVER
STATE OF WASHINGTON

NAC ARCHITECTURE
nacarchitecture.com
2025 FIRST AVE | SUITE 300
SEATTLE, WA 98121
P:206.441.4522

© 2016 NAC, Inc.

DSHS NO	16-410G (Z-1)
NAC NO	121-16004
DRAWN	CJ
CHECKED	DS
DATE	03/16/2018

WALL ASSEMBLIES

A3.00

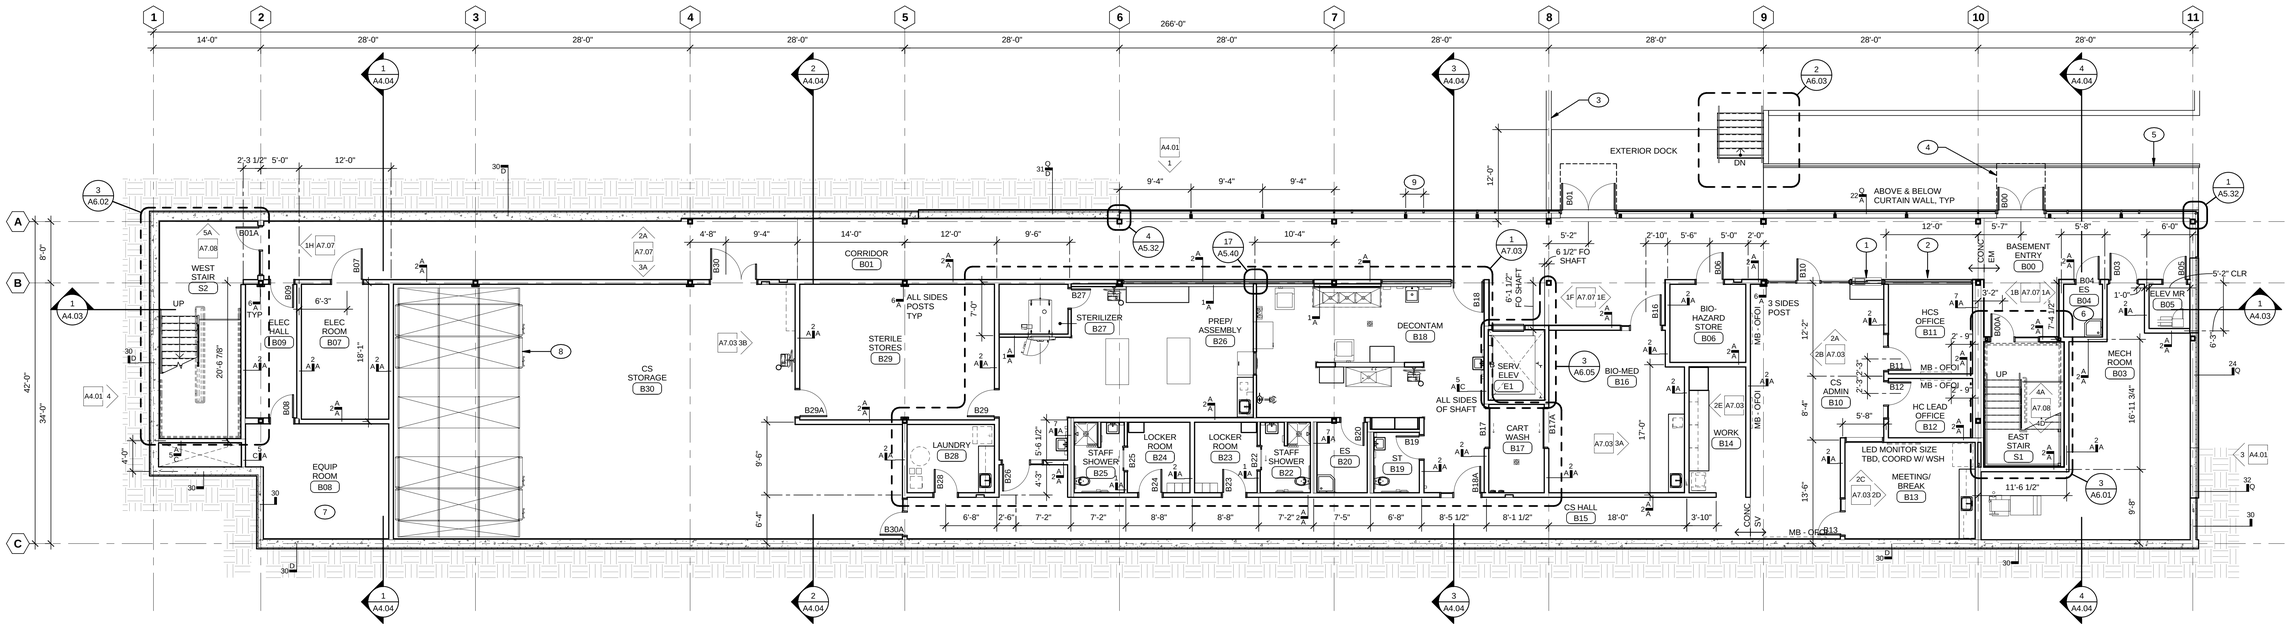

PROJECT N

BASEMENT FLOOR PLAN

Scale: 1/8" = 1'-0"

BASEMENT PLAN CODED NOTES

1. TRANSACTION WINDOW & COUNTER, REF INTERIOR ELEVATIONS
2. INTERIOR STOREFRONT, TYP GRID B, REF INTERIOR ELEVATIONS
3. CONCRETE RETAINING WALL, REF STRUCT
4. LINE OF CANOPY ABOVE, TYP
5. STL HANDRAIL, SIM TO 1/A6.03
6. WEST AND NORTH INTERIOR ELEVATIONS IN RM B04 ARE SIM TO: 1A/A7.01 AND 1B/A7.01
7. COMMUNICATION AND LOW VOLTAGE SYSTEMS, REFER TO ELECT
8. 24" DEEP ADJUSTABLE SHELVING SYSTEM ON MECHANICALLY ASSISTED CARRIAGES, REFER TO DWG A8.01
9. OPERABLE WINDOW WHERE OCCURS, REF EXTERIOR ELEVATIONS.

FLOOR PLAN NOTES

1. THE CONTRACTOR SHALL VERIFY AND COORDINATE ALL DRAWINGS, DIMENSIONS, SPECIFICATIONS, AND SCHEDULES PRIOR TO PROCEEDING WITH ANY WORK OF FABRICATION. NOTIFY ARCHITECT IMMEDIATELY OF ANY UNCERTAINTY OR DISCREPANCY.
2. DRAWINGS ARE NOT TO BE SCALED..
3. WHERE NOTES ON THE DRAWINGS INDICATE A CONDITION AT ONE LOCATION, WHETHER INDICATED AS TYPICAL OR NOT, THE NOTE SHALL APPLY TO ALL SIMILAR LOCATIONS UNO.
4. REFER TO THE CODE PLANS FOR LOCATION AND EXTENT OF RATED WALLS, CEILINGS & OPENINGS AS WELL AS OTHER LIFE SAFETY REQUIREMENTS.
5. SEE SHEET A0.01 FOR ARCHITECTURAL SYMBOLS, MATERIAL LEGEND, AND ABBREVIATIONS.
6. SEE SHEET A3.00 FOR INTERIOR AND EXTERIOR WALL TYPES AND ASSEMBLIES.
7. SEE SHEET A9.01 - A9.03 FOR REFLECTED CEILING PLANS.
8. DIMENSIONS ARE TYPICALLY TAKEN TO GRID LINE, CENTERLINE OF STRUCTURAL COLUMNS, AND CENTERLINE OF FRAMED WALLS UNLESS NOTED OTHERWISE OR INDICATED ON DETAILS.
9. ALL BUILDING SIGNAGE AND IDENTIFYING DEVICES TO COMPLY WITH THE REQUIREMENTS OF THE AMERICANS WITH DISABILITIES ACT (ADA).
9. REFER TO ENLARGED PLANS FOR DIMENSIONS & NOTES. SEE ALSO DOOR/RELITE SCHEDULE AND ROOM FINISH SCHEDULE FOR ADDITIONAL INFORMATION. EQUIPMENT PLANS (A8) IDENTIFY EQUIPMENT & OFOI INFO.
10 REFER TO LANDSCAPE AND CIVIL PLANS FOR INFORMATION OUTSIDE THE BUILDING, INCLUDING WALKS, DRIVES, CURBS, ETC. CG TE PLAN INFORMATION ON FLOOR PLANS SHOWN FOR REFERENCE ONLY.
11 PROVIDE SOLID FIRE-RETARDANT WOOD BLOCKING IN WALLS 16" O.C. VERTICALLY OFF OF FINISHED FLOOR MAX AT THE FOLLOWING LOCATIONS OR AS NOTED IN PLANS: CASEWORK, TOP & BOTTOM OF BASE AND WALL MOUNTED CABINETS AND TOP OF COUNTERS, WALL MOUNTED/SUPPORTED ITEMS INCLUDING TV BRACKETS, SHELVES, HANDRAILS, MARKER BOARDS, LIGHT FIXTURES, WALL LADDERS, AND OFOI/OFCI ITEMS INDICATED ON EQUIPMENT PLANS.
12. FOR SLAB EDGE LOCATIONS & DIMENSIONS INCLUDING SHAFT OPENINGS REF STRUCT OR AS INDICATED ON PLANS.

REVISIONS

CONFORMED SET

WESTERN STATE HOSPITAL
BUILDING 22, PATIENT SUPPORT
PATIENT SUPPORT CENTER
9601 STEILACOOM BLVD SW, LAKEWOOD, WASHINGTON 98498-7213

S790 REGISTERED ARCHITECT
STEVEN M. SHIVER
STATE OF WASHINGTON

NAC ARCHITECTURE
nacarchitecture.com
2025 FIRST AVE | SUITE 300
SEATTLE, WA 98121
P:206.441.4522

© 2016 NAC, Inc.

DSHS NO	16-410G (Z-1)
NAC NO	121-16004
DRAWN	CJ
CHECKED	SW
DATE	03/16/2018

BASEMENT FLOOR PLAN

A3.11

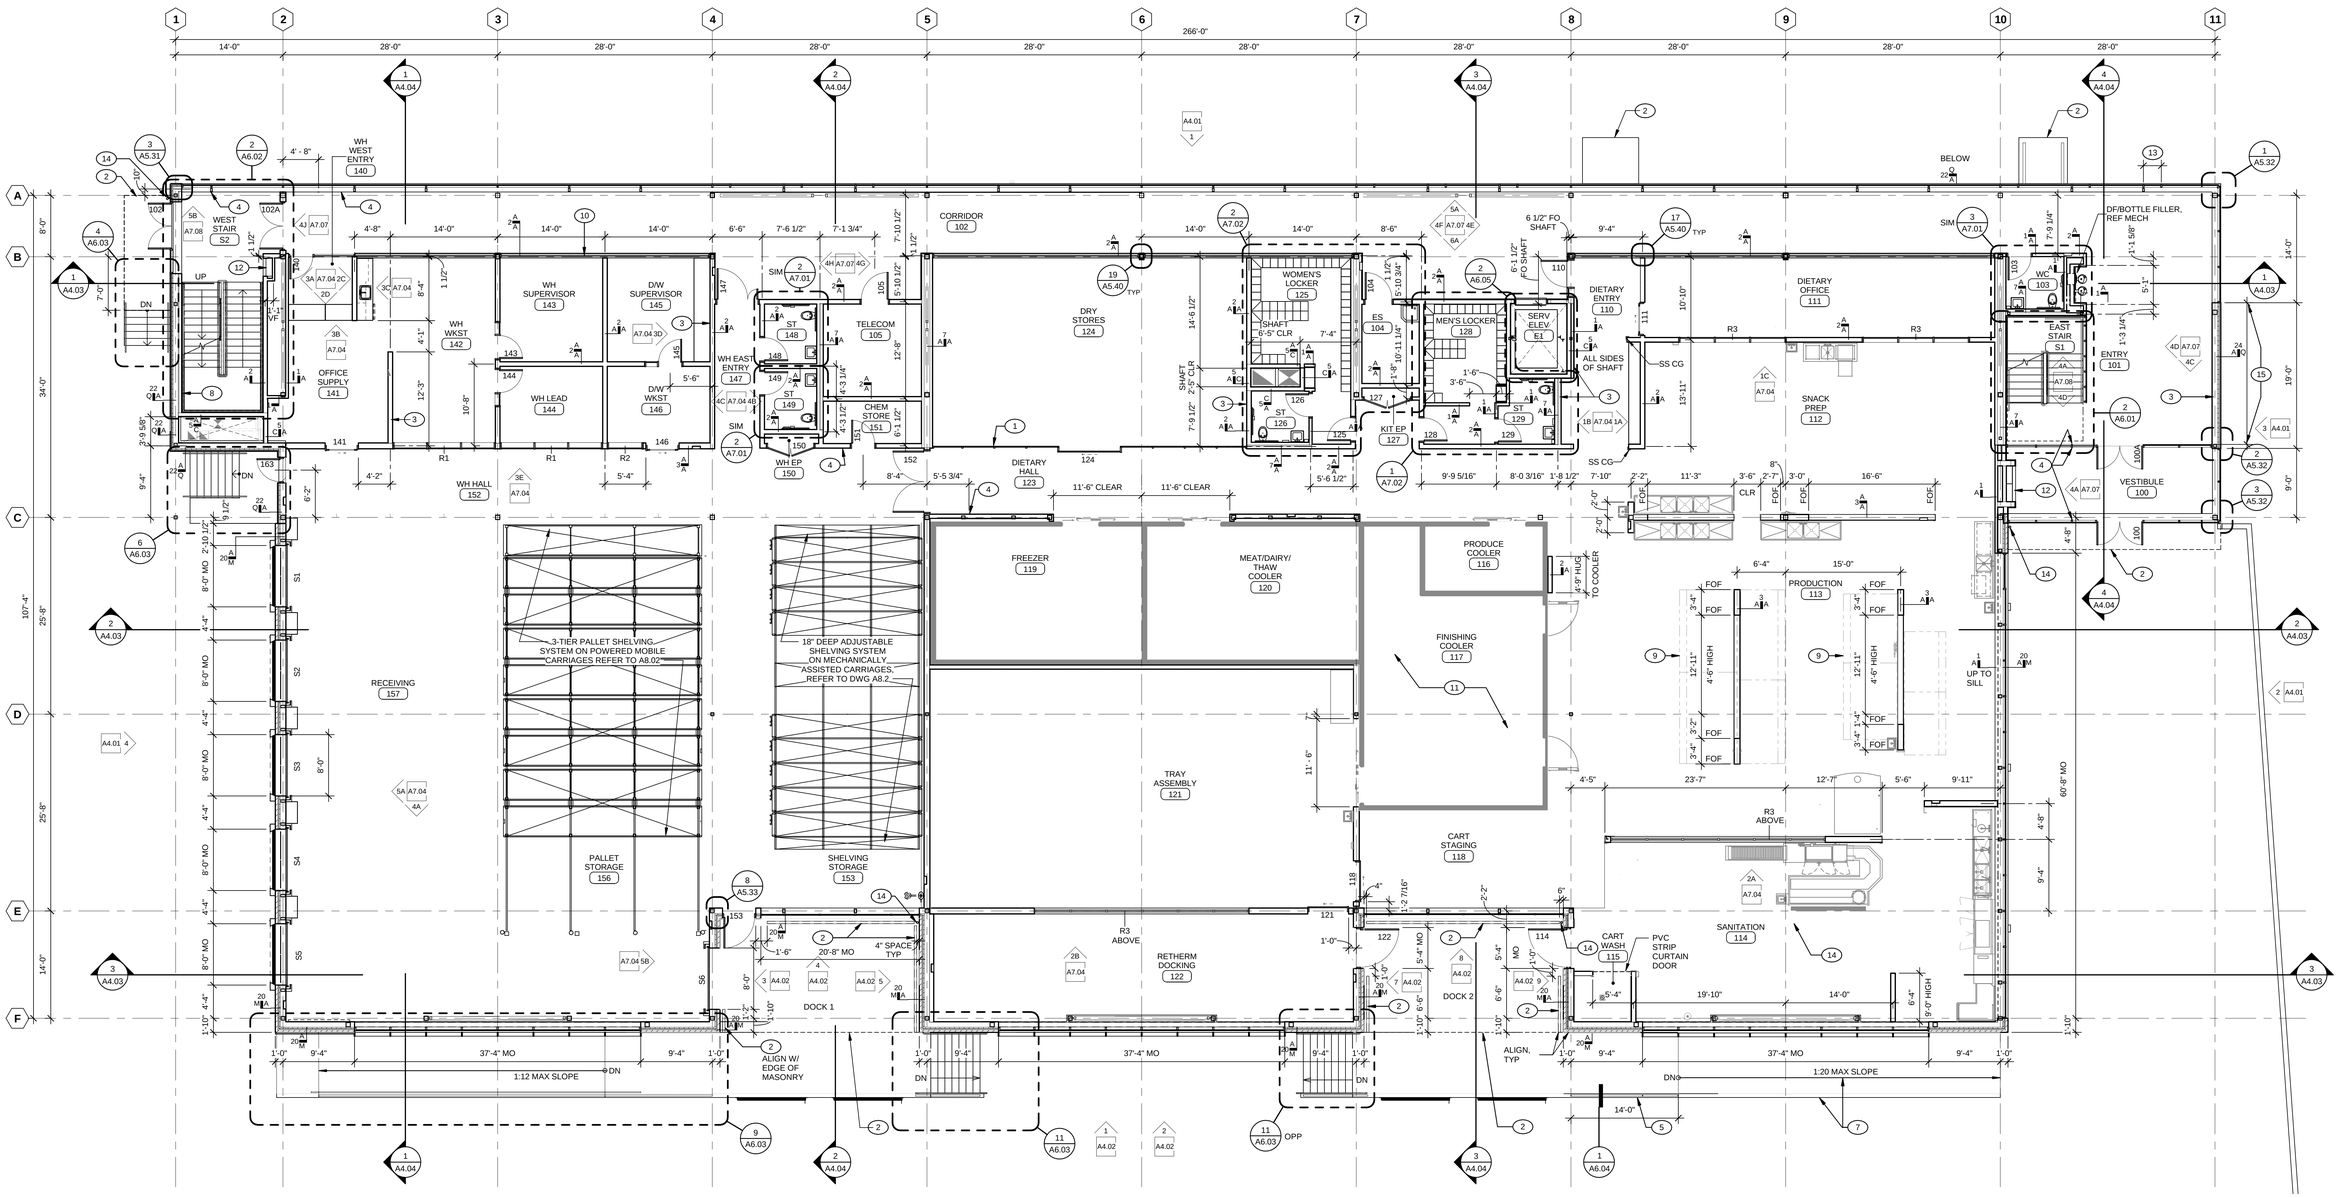

PROJECT N

FIRST FLOOR PLAN

Scale: 1/8" = 1'-0"

FIRST FLOOR PLAN CODED NOTES

1. WIRE MESH PARTITIONS, 8'-6" HIGH
2. LINE OF CANOPY ABOVE (DASHED LINE); CANOPY BELOW(SOLID LINE)
3. BLOCKING PER GENERAL NOTE 11
4. AUTO DOOR OPERATOR WITH ADA SYMBOL, LOCATE PER DIM OR INTERIOR ELEVATION, OR ON STOREFRONT MULLION AS SHOWN. REF HARDWARE SPEC FOR TYPE.
5. STEEL GUARDRAIL
6. HSS TUBE CART RAIL, TYP - CONNECTION PER STRUCT
7. CONC WALL AND WALKWAY PER STRUCT; TOP EDGE OF WALL TO BE FLUSH WITH WALKWAY; ADJACENT GRADE TO BE LESS THAN 30" FROM TOP OF WALL; GUARDRAIL NOT REQUIRED
8. AT WEST WALL OF STAIR: ADD 3 5/8" METAL STUD FRAMING & GWB FINISH ON INSIDE F.O. STUD PER WALL TYPE; SPACE AS NECESSARY TO ALIGN GYPSUM BOARD WITH GYPSUM BOARD AT BASEMENT WALL BELOW
9. LINE OF FS HOODS -F OR REF ONLY
10. INTERIOR STOREFRONT, TYP GRID B, REF INTERIOR ELEVATIONS
11. REFER TO DRAWING FS1.01, REFRIGERATIONS SYSTEMS & EQUIPMENT SHOWN FOR REFERENCE ONLY
12. KEY BOX, REF A8.02
13. OPERABLE WINDOW WHERE OCCURS, REF EXTERIOR ELEVATIONS.
14. CANOPY DS, REF 8/A5.32
15. 5/8" WATER RESISTANT BACKING BOARD OVER 1/2" PLYWOOD AT OFOI ART INSTALLATION ONLY, REF 2/A5.32

FLOOR PLAN NOTES

1. THE CONTRACTOR SHALL VERIFY AND COORDINATE ALL DRAWINGS, DIMENSIONS, SPECIFICATIONS, AND SCHEDULES PRIOR TO PROCEEDING WITH ANY WORK OF FABRICATION. N OTIFY ARCHITECT IMMEDIATELY OF ANY UNCERTAINTY OR DISCREPANCY.
2. DRAWINGS ARE NOT TO BE SCALED..
3. WHERE NOTES ON THE DRAWINGS INDICATE A CONDITION AT ONE LOCATION, WHETHER INDICATED AS TYPICAL OR NOT, THE NOTE SHALL APPLY TO ALL SIMILAR LOCATIONS UNO.
4. REFER TO THE CODE PLANS FOR LOCATION AND EXTENT OF RATED WALLS, CEILINGS & OPENINGS AS WELL AS OTHER LIFE SAFETY REQUIREMENTS.
5. SEE SHEET A0.01 FOR ARCHITECTURAL SYMBOLS, MATERIAL LEGEND, AND ABBREVIATIONS.
6. SEE SHEET A3.00 FOR INTERIOR AND EXTERIOR WALL TYPES AND ASSEMBLIES.
7. SEE SHEET A9.01 - A9.03 FOR REFLECTED CEILING PLANS.
8. DIMENSIONS ARE TYPICALLY TAKEN TO GRID LINE, CENTERLINE OF STRUCTURAL COLUMNS, AND CENTERLINE OF FRAMED WALLS UNLESS NOTED OTHERWISE OR INDICATED ON DETAILS.
9. ALL BUILDING SIGNAGE AND IDENTIFYING DEVICES TO COMPLY WITH THE REQUIREMENTS OF THE AMERICANS WITH DISABILITIES ACT (ADA).
9. REFER TO ENLARGED PLANS FOR DIMENSIONS & NOTES. S EE ALSO DOOR/RELITE SCHEDULE AND ROOM FINISH SCHEDULE FOR ADDITIONAL INFORMATION. EQUIPMENT PLANS (A8) IDENTIFY EQUIPMENT & OFOI INFO.
10 REFER TO LANDSCAPE AND CIVIL PLANS FOR INFORMATION OUTSIDE THE BUILDING, INCLUDING WALKS, DRIVES, CURBS, ETC. S ITE PLAN INFORMATION ON FLOOR PLANS SHOWN FOR REFERENCE ONLY.
11 PROVIDE SOLID FIRE-RETARDANT WOOD BLOCKING IN WALLS 16" O.C. VERTICALLY OFF OF FINISHED FLOOR MAX AT THE FOLLOWING LOCATIONS OR AS NOTED IN PLANS: CASEWORK, TOP & BOTTOM OF BASE AND WALL MOUNTED CABINETS AND TOP OF COUNTERS, WALL MOUNTED/SUPPORTED ITEMS INCLUDING TV BRACKETS, SHELVES, HANDRAILS, MARKER BOARDS, LIGHT FIXTURES, WALL LADDERS, AND OFOI/OFCI ITEMS INDICATED ON EQUIPMENT PLANS.
12. FOR SLAB EDGE LOCATIONS & DIMENSIONS INCLUDING SHAFT OPENINGS REF STRUCT OR AS INDICATED ON PLANS.

© 2016 NAC INC

REVISIONS

1 ADD #2 02/06/2018

CONFORMED SET

WESTERN STATE HOSPITAL
BUILDING 22, PATIENT SUPPORT CENTER
PATIENT SUPPORT CENTER
9601 STEILACOOM BLVD SW, LAKEWOOD, WA SHINGTON 98498-7213

5790 REGISTERED ARCHITECT
STEVEN M. SHIVER
STATE OF WASHINGTON

NAC ARCHITECTURE
nacarchitecture.com
2025 FIRST AVE | SUITE 300
SEATTLE, WA 98121
P:206.441.4522

DSHS NO	16-410G (2-1)
NAC NO	121-16004
DRAWN	CJ
CHECKED	SW
DATE	03/16/2018

FIRST FLOOR PLAN

A3.12

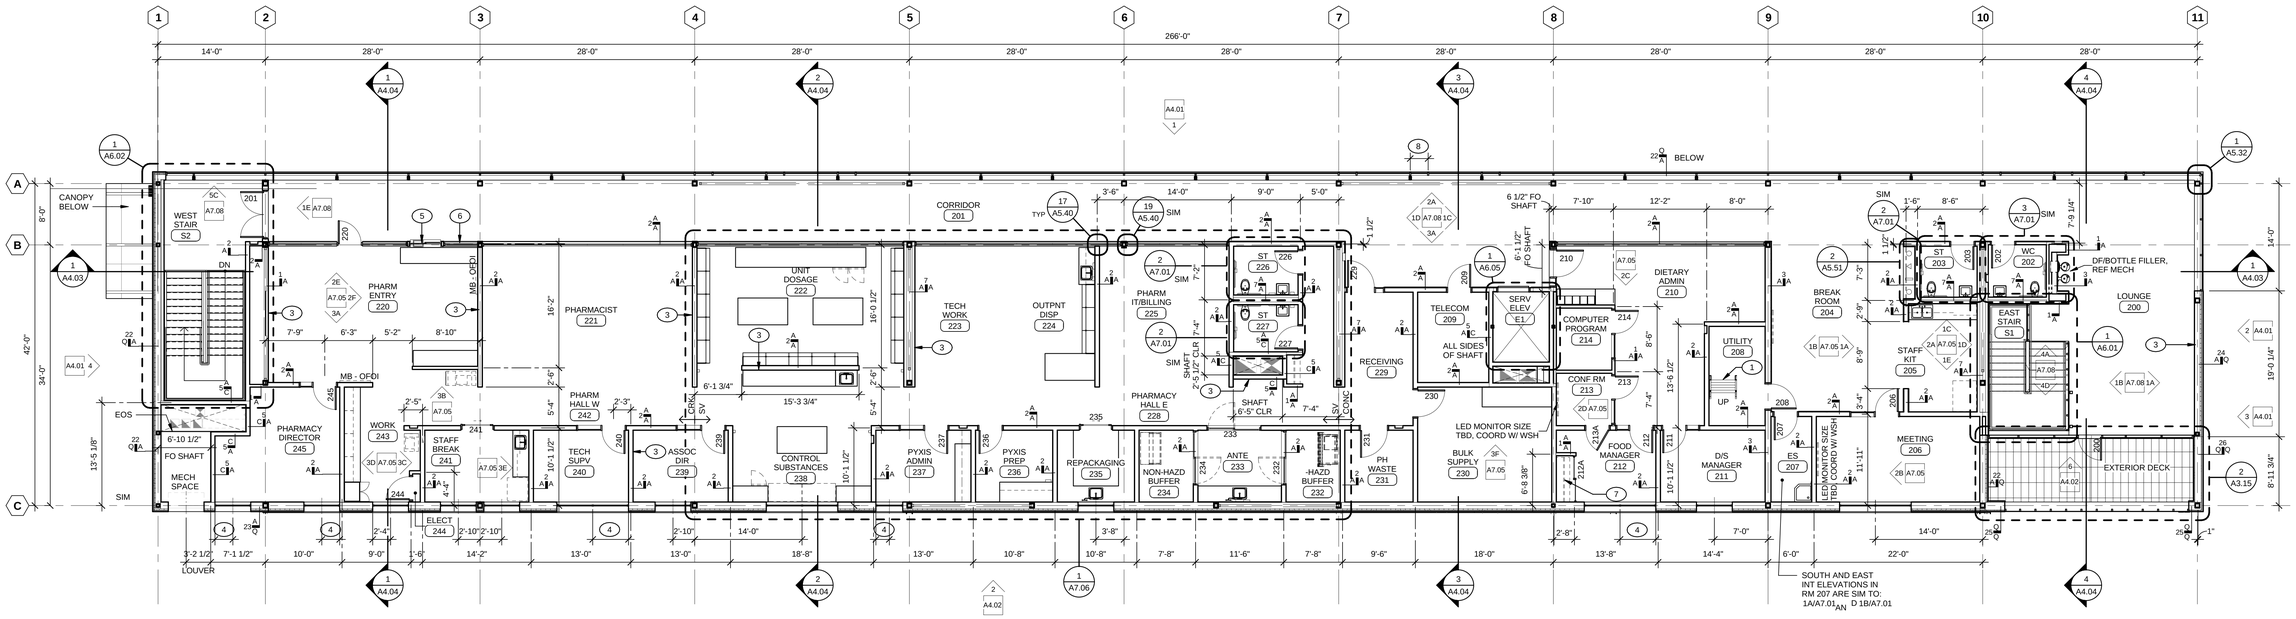

PROJECT N

SECOND FLOOR PLAN

Scale: 1/8" = 1'-0"

SECOND FLOOR PLAN CODED NOTES

1. SHIPS LADDER ROOF ACCESS, HATCH ABOVE, REF 11/A5.80
2. EXTERIOR ACCESS ROOF LADDER & PLATFORM
3. BLOCKING PER GENERAL NOTE 11
4. LOCATE GLAZING SYSTEM TIGHT TO FIN WALL SURFACE
5. TRANSACTION WINDOW & COUNTER, REF RELITE SCHEDULE
6. INTERIOR STOREFRONT TYP GRID B, REF INTERIOR ELEVATIONS
7. ROD AND SHELF; SEE DETAIL N-1 ON SHEET A5.51
8. OPERABLE WINDOW WHERE OCCURS, REF EXTERIOR ELEVATIONS.

FLOOR PLAN NOTES

1. THE CONTRACTOR SHALL VERIFY AND COORDINATE ALL DRAWINGS, DIMENSIONS, SPECIFICATIONS, AND SCHEDULES PRIOR TO PROCEEDING WITH ANY WORK OF FABRICATION. NOTIFY ARCHITECT IMMEDIATELY OF ANY UNCERTAINTY OR DISCREPANCY.
2. DRAWINGS ARE NOT TO BE SCALED..
3. WHERE NOTES ON THE DRAWINGS INDICATE A CONDITION AT ONE LOCATION, WHETHER INDICATED AS TYPICAL OR NOT, THE NOTE SHALL APPLY TO ALL SIMILAR LOCATIONS UNO.
4. REFER TO THE CODE PLANS FOR LOCATION AND EXTENT OF RATED WALLS, CEILINGS & OPENINGS AS WELL AS OTHER LIFE SAFETY REQUIREMENTS.
5. SEE SHEET A0.01 FOR ARCHITECTURAL SYMBOLS, MATERIAL LEGEND, AND ABBREVIATIONS.
6. SEE SHEET A3.00 FOR INTERIOR AND EXTERIOR WALL TYPES AND ASSEMBLIES.
7. SEE SHEET A9.01 - A9.03 FOR REFLECTED CEILING PLANS.
8. DIMENSIONS ARE TYPICALLY TAKEN TO GRID LINE, CENTERLINE OF STRUCTURAL COLUMNS, AND CENTERLINE OF FRAMED WALLS UNLESS NOTED OTHERWISE OR INDICATED ON DETAILS.
9. ALL BUILDING SIGNAGE AND IDENTIFYING DEVICES TO COMPLY WITH THE REQUIREMENTS OF THE AMERICANS WITH DISABILITIES ACT (ADA).
9. REFER TO ENLARGED PLANS FOR DIMENSIONS & NOTES. SEE ALSO DOOR/RELITE SCHEDULE AND ROOM FINISH SCHEDULE FOR ADDITIONAL INFORMATION. EQUIPMENT PLANS (A8) IDENTIFY EQUIPMENT & OFOI INFO.
10 REFER TO LANDSCAPE AND CIVIL PLANS FOR INFORMATION OUTSIDE THE BUILDING, INCLUDING WALKS, DRIVES, CURBS, ETC. SITE PLAN INFORMATION ON FLOOR PLANS SHOWN FOR REFERENCE ONLY.
11 PROVIDE SOLID FIRE-RETARDANT WOOD BLOCKING IN WALLS 16" O.C. VERTICALLY OFF OF FINISHED FLOOR MAX AT THE FOLLOWING LOCATIONS OR AS NOTED IN PLANS: CASEWORK, TOP & BOTTOM OF BASE AND WALL MOUNTED CABINETS AND TOP OF COUNTERS, WALL MOUNTED/SUPPORTED ITEMS INCLUDING TV BRACKETS, SHELVES, HANDRAILS, MARKER BOARDS, LIGHT FIXTURES, WALL LADDERS, AND OFOI/OFCI ITEMS INDICATED ON EQUIPMENT PLANS.
12. FOR SLAB EDGE LOCATIONS & DIMENSIONS INCLUDING SHAFT OPENINGS REF STRUCT OR AS INDICATED ON PLANS.

REVISIONS

CONFORMED SET

WESTERN STATE HOSPITAL
BUILDING 22, PATIENT SUPPORT
PATIENT SUPPORT CENTER
9601 STEILACOOM BLVD SW, LAKEWOOD, WASHINGTON 98498-7213

S790 REGISTERED ARCHITECT
STEVEN M. SHIVER
STATE OF WASHINGTON

NAC ARCHITECTURE
nacarchitecture.com
2025 FIRST AVE | SUITE 300
SEATTLE, WA 98121
P:206.441.4522

© 2016 NAC, PC

DSHS NO	16-410G (Z-1)
NAC NO	121-16004
DRAWN	CJ
CHECKED	SW
DATE	03/16/2018

SECOND FLOOR PLAN

A3.13

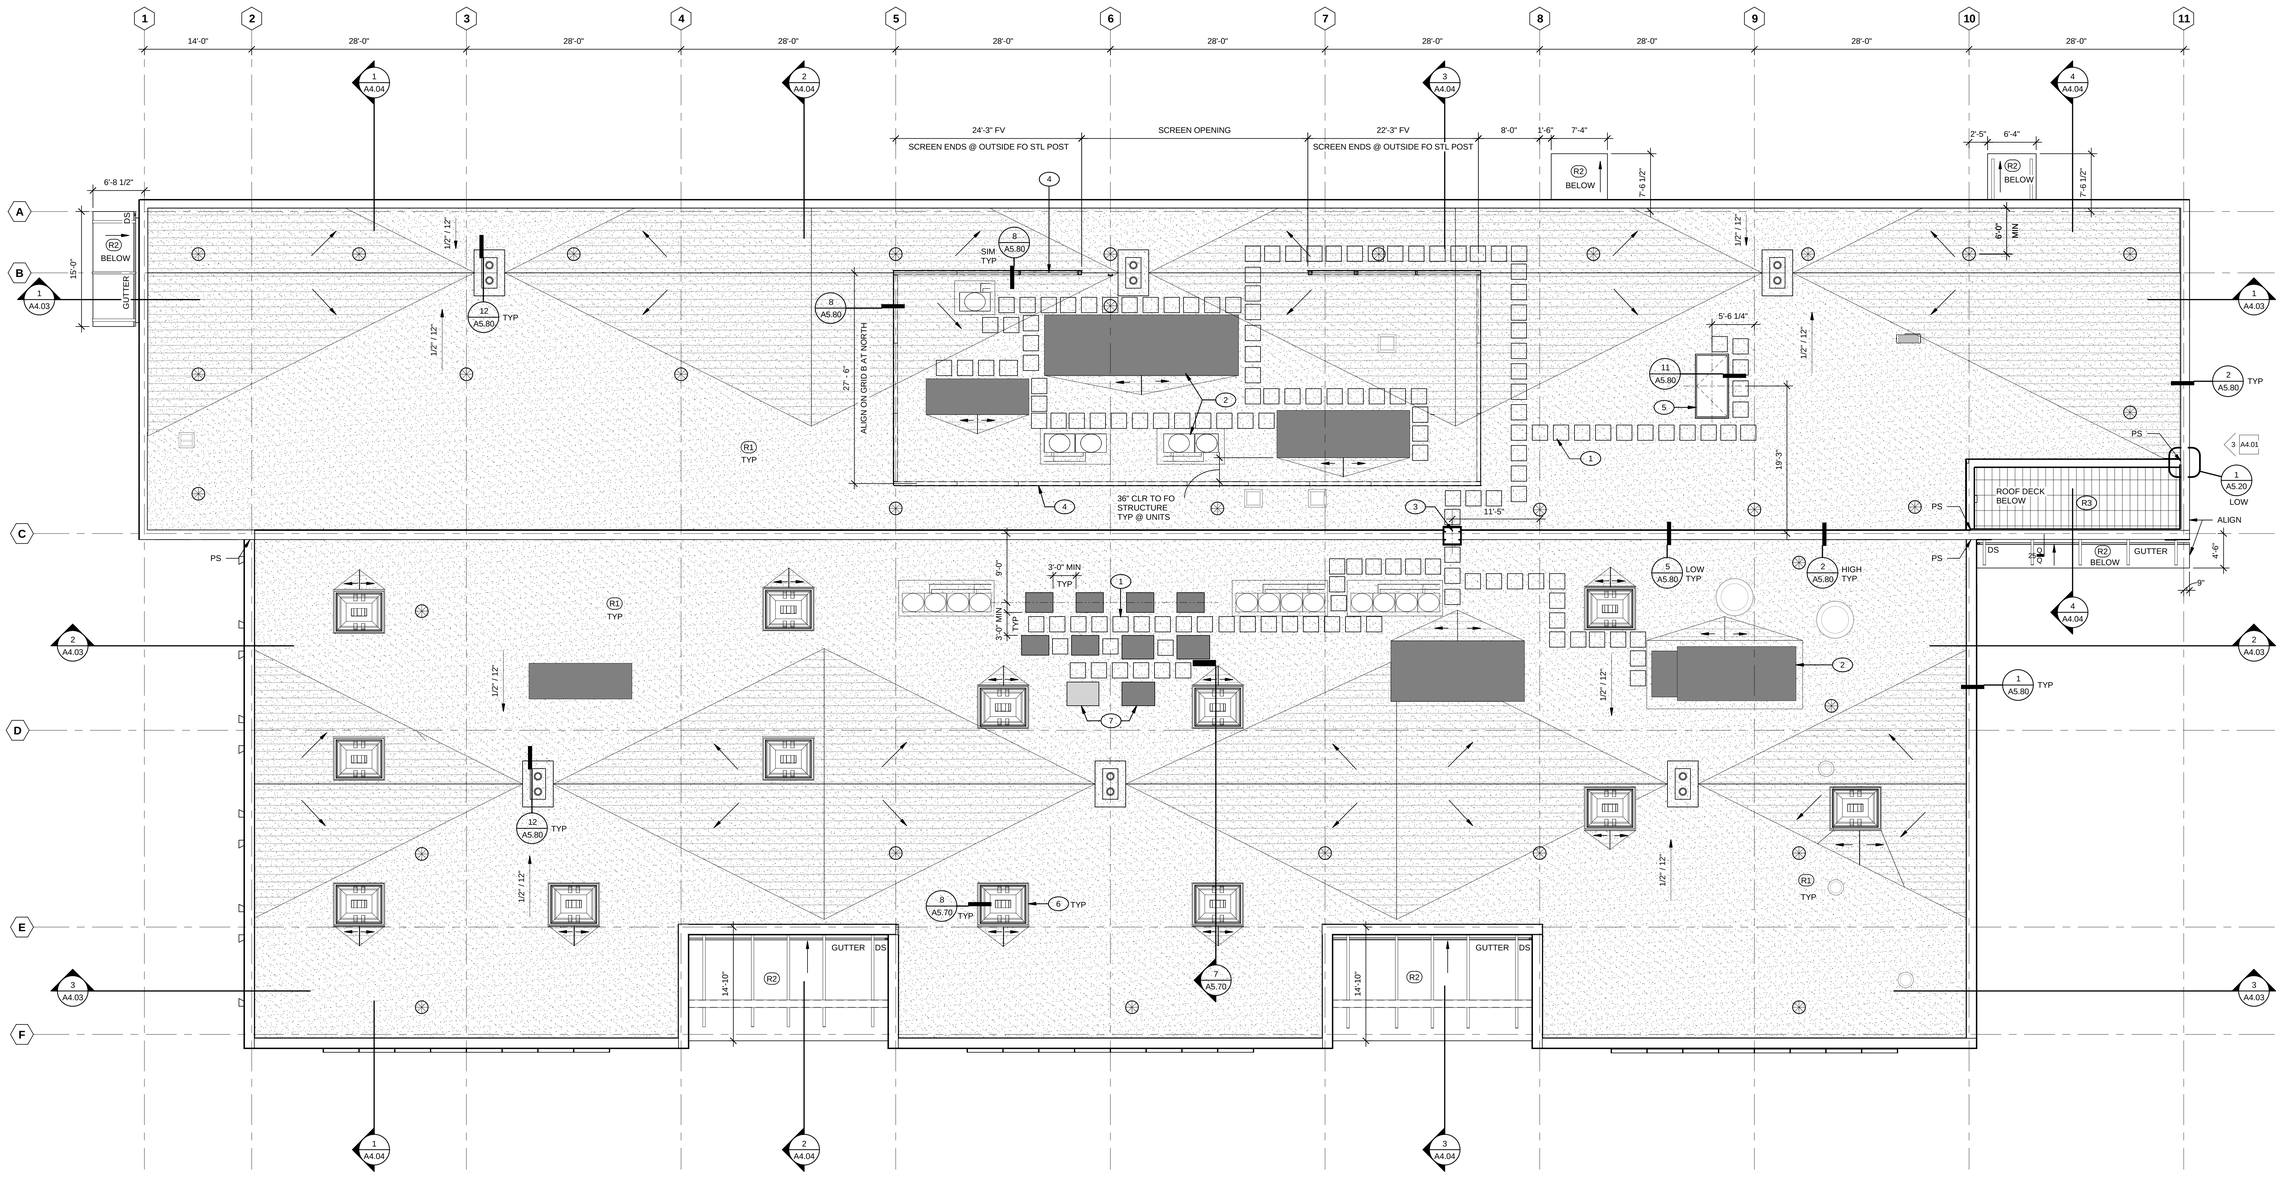

PROJECT N

ROOF PLAN

Scale: 1/8" = 1'-0"

ROOF TYPES

R1A PVC MEMBRANE ROOFING SYSTEM:
1/2" GLASS-MAT GYPSUM COVERBOARD
R-38 RIGID INSULATION
SELF-ADHERED VAPOR BARRIER / TEMP ROOFING
MTL DECK PER STRUCT
*NOTE: DO THE FOLLOWING LAYERS INSIDE THE BOUNDARY OF THE MECHANICAL SCREEN ON UPPER ROOF:
ON TOP OF 1/2" GLASS-MAT GYPSUM COVERBOARD,
3/4" RUBBER BASE PAD
1/2" GLASS-MAT GYPSUM COVERBOARD

R2 CANOPY OVER UNCONDITIONED SPACE:
STEEL PLATE WITH STRUCTURAL STEEL FRAMING
PAINT 6.5
REF STRUCT FOR TOS -1/8" SLOPE, TYP

R3 PLAZA ROOF SYSTEM:
CONCRETE PAVER ON ADJUSTABLE PEDESTALS
R-38 XPS CONTINUOUS RIGID INSULATION
PROTECTION COURSE
MONOLITHIC WATERPROOF MEMBRANE
CONC OVER MTL DECK PER STRUCT

ROOF PLAN CODED NOTES

1. TRAFFIC MEMBRANE BY ROOFING MANUF. VERIFY LOCATION / SIDE OF EQUIPMENT WITH MECHANICAL
2. ROOF MOUNTED HVAC EQUIPMENT, REFER TO M DWGS
3. FIXED WALL LADDER W/PARAPET RETURN & CROSSOVER PLATFORM; 3/8" DIA BOLTS @ WALL CONNECTION OR PER MANUF REC. SEAL @ PENETRATION. BRACKET LENGTH AS REQUIRED TO HOLD LADDER 6" CLEAR FROM WALL.
4. MECHANICAL SCREEN AROUND UNITS: PERFORATED HORIZONTAL METAL PANEL ON INTERMEDIATE SUPPORT POSTS -HS 5.3X2, 24" O.C. TYP. CONNECTIONS PER STRUCT. MAIN SCREEN POSTS BY STRUCT ATTACH DOWN TO ROOF STRUCTURE
5. ROOF HATCH, 48" x 96"
6. UNIT SKYLIGHT, INSIDE CURB DIMENSIONS 60-INCH X 72-INCH, TYP; CURB HEIGHT, 16"; LOCATIONS PER RCP
7. ROOF-MOUNTED FOOD SERVICE CONDENSING UNITS, COORDINATE WITH FS DRAWINGS, 10 TOTAL, ONE IS FUTURE

ROOF LEGEND

DIRECTION OF SLOPE TO DRAIN

PS — PARAPET SADDLE FLASHING SEE DETAIL 9/A5.80

DS — DOWNSPOUT

ROOF DRAIN & OVERFLOW DRAIN

ROOF CRICKET OF BUILD UP INSULATION, MIN SLOPE 1/4" = 1'-0"

FALL PROTECTION D-RING POST, ATTACHED TO WIDE FLANGE STRUCTURE BELOW, OR MIDWAY BETWEEN ROOF JOISTS (SEE STRUCT); REF 15/A5.80 -FO R FLASHING

GENERAL ROOF NOTES

1. ALL ROOF STRUCTURE IS SLOPED AS INDICATED ON ROOF PLAN.
2. ALL CRICKETS ARE BUILT UP FROM TAPERED INSULATION AT THE MINIMUM SLOPE INDICATED. CRICKETS SHOWN ARE FOR CONCEPT ONLY. PROVIDE CRICKETS AS REQUIRED BY ROOFING MANUFACTURE AT ALL ROOFING PENETRATIONS.
3. SEE CIVIL & MECHANICAL DRAWINGS FOR ALL DRAINS, DOWNSPOUTS, LEADERS AND EQUIPMENT TO TIE ROOF DRAINS INTO THE SITE STORM WATER SYSTEM.
4. NOT ALL ROOF PENETRATIONS ARE SHOWN ON ROOF PLAN. REFER TO MECHANICAL, ELECTRICAL AND KITCHEN DRAWINGS FOR ADDITIONAL LOCATIONS, TYPES, SIZES AND QUANTITY. PENETRATIONS SHALL BE MIN 18" FROM ANY RIDGE VALLEY HIP, OR EDGE OF ROOF.
5. FIELD VERIFY ALL ROOF PENETRATIONS TO AVOID CONFLICTS WITH STRUCTURAL MEMBERS AND ROOF FALL PROTECTION ANCHORS.
6. RIGID INSULATION TO BE INSTALLED IN 2 OR MORE LAYERS, PROVIDE STAGGERED EDGE JOINTS BETWEEN LAYERS.
7. USE MANUFACTURER'S METHODS OF ATTACHING ALL ROOFING AND ASSOCIATED FLASHING MATERIALS IN ACCORDANCE WITH SMACNA AND NRCA STANDARDS.
8. AT ALL LOCATIONS WHERE PARAPET COPING TERMINATES INTO A WALL, PROVIDE A FULLY WELDED STAINLESS STEEL SADDLE FLASHING. IF NO DETAIL IS PROVIDED, FIELD VERIFY CONDITIONS AND SIZE SADDLE ACCORDINGLY.
9. VENTS, EXHAUST, & COWLS ARE MECHANICAL ROOF PENETRATION ITEMS. SEE MECHANICAL FOR LOCATIONS, TYPES, SIZES AND QUANTITY OF ALL PENETRATIONS. PENETRATIONS SHALL BE MIN 18" FROM ANY RIDGE VALLEY, HIP, OR EDGE OF ROOF.
10. ALL FLASHING & ROOFING TIE-INS TO PLUMBING & HVAC, & ELECTRICAL PENETRATIONS ARE BY ROOFING CONTRACTOR.
11. ALL ROOF PENETRATIONS SHALL BE FLASHED TO DIRECT WATER TO ROOF DRAINS AND SCUPPERS
12. SEE DETAILS & STRUCTURAL FOR ROOF VENTILATION HOLES IN ROOF FRAMING, BLOCKING, & BEARING PLATES. REGARDLESS OF WHETHER VENT OPENINGS ARE SHOWN CONTRACTOR SHALL PROVIDE VENT OPENINGS AT ALL BLOCKING CONDITIONS. UNLESS NOTED OTHERWISE, OR AS OTHERWISE APPROVED BY ARCHITECT THE MIN AREA OF VENT OPENING SHALL BE 8.5 SQUARE INCHES PER LINEAL FOOT OF BLOCKING. VERIFY LAYOUT OF VENTING WITH ARCHITECT IF NOT SPECIFICALLY SHOWN.
13. SEE EXTERIOR ELEVATIONS FOR ADDITIONAL ROOFING DETAIL CALLOUTS AND FOR ROOF PARAPET HEIGHTS.
14. CONTRACTORS ARE RESPONSIBLE FOR ALL SAFETY PRECAUTIONS INCLUDING FALL PROTECTION / RESTRAINT PURSUANT TO OSHA & WISHA REGULATIONS TO DO WORK.

© 2016 NAC, PC

REVISIONS

CONFORMED SET

WESTERN STATE HOSPITAL
BUILDING 22, PATIENT SUPPORT CENTER
PATIENT SUPPORT CENTER
9601 STEILACOOM BLVD SW, LAKEWOOD, WASHINGTON 98498-7213

S790 REGISTERED ARCHITECT
STEVEN M. SHIVER
STATE OF WASHINGTON

NAC ARCHITECTURE
nacarchitecture.com
2025 1ST AVE | SUITE 300
SEATTLE, WA 98121
P:206.441.4522

DSHS NO	16-410G (Z-1)
NAC NO	121-16004
DRAWN	CJ
CHECKED	SW
DATE	03/16/2018

ROOF PLAN

A3.14

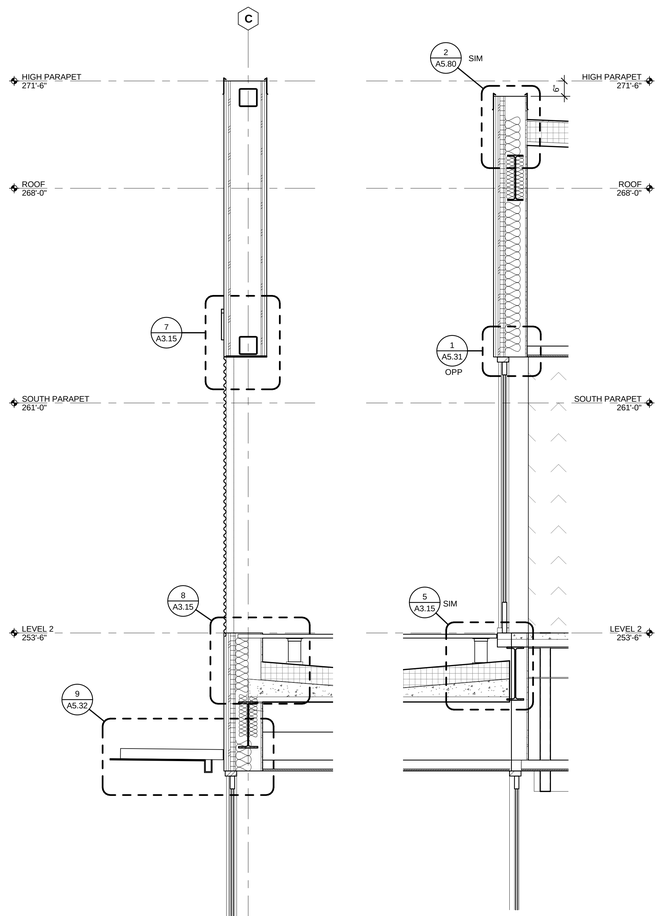

9 WALL SECTION G-2
Scale: 1/2" = 1'-0"

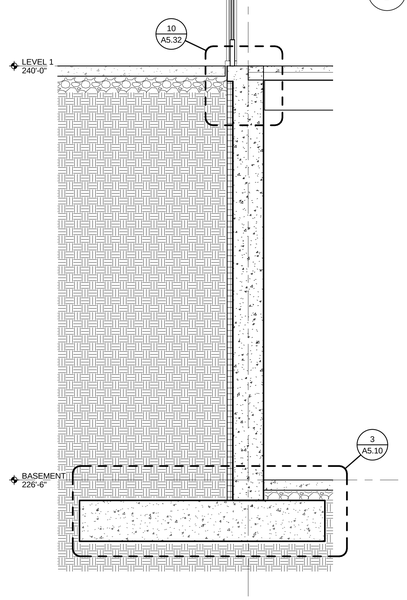

10 WALL SECTION G-1
Scale: 1/2" = 1'-0"

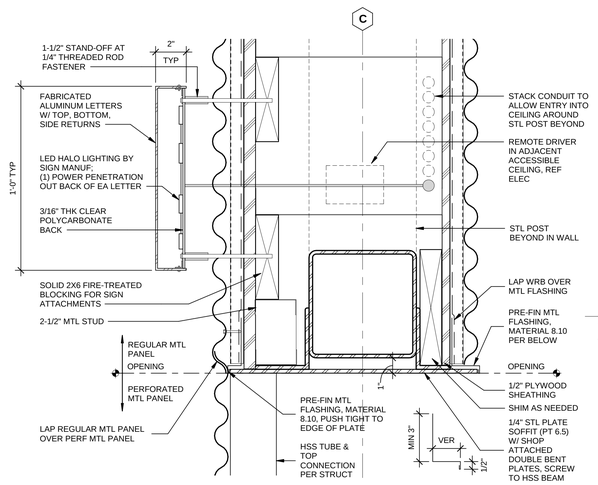

7 DECK SCREEN HEAD & ILLUMINATED BUILDING SIGN
Scale: 3" = 1'-0"

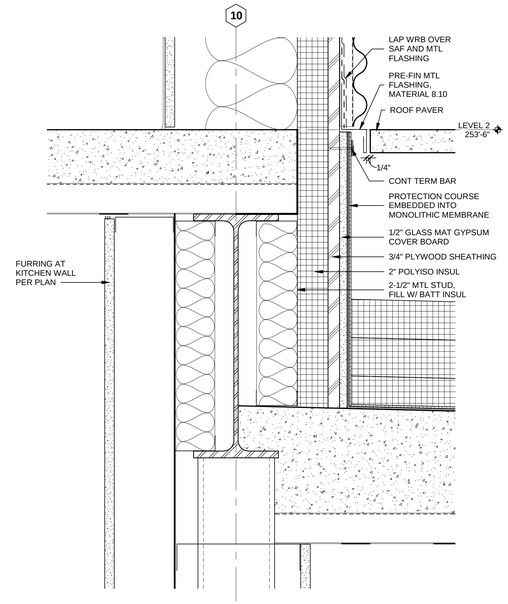

4 WEST DECK EDGE
Scale: 3" = 1'-0"

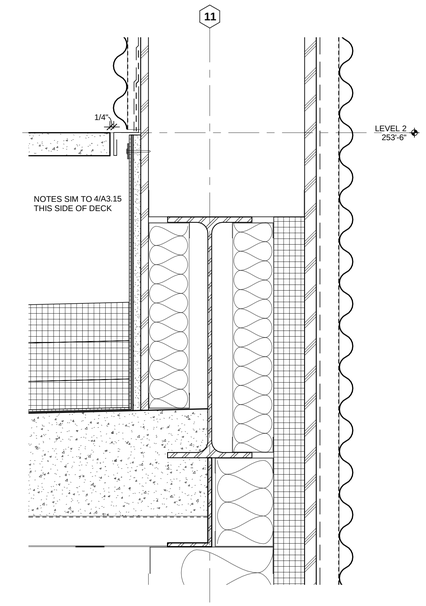

1 EAST DECK EDGE
Scale: 3" = 1'-0"

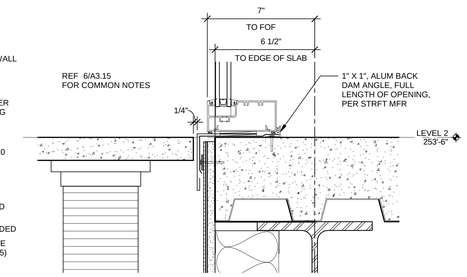

5 NORTH DECK EDGE - STOREFRONT SILL
Scale: 3" = 1'-0"

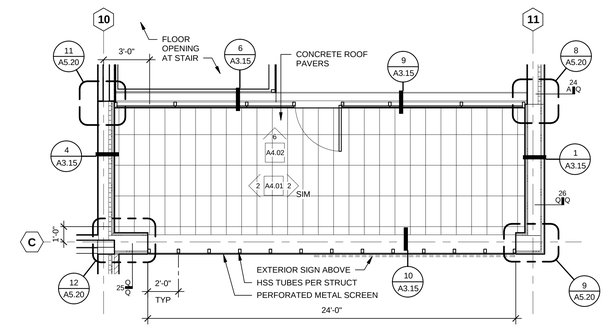

N 2 ENLARGED PLAN - ROOF DECK PAVERS
1/4" = 1'-0"

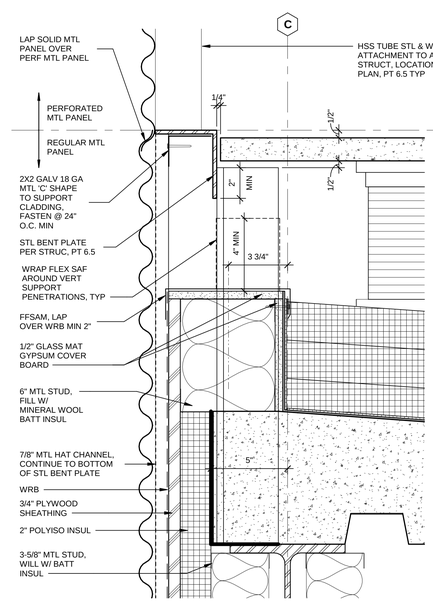

8 SOUTH DECK EDGE & SCREEN WALL SILL
Scale: 3" = 1'-0"

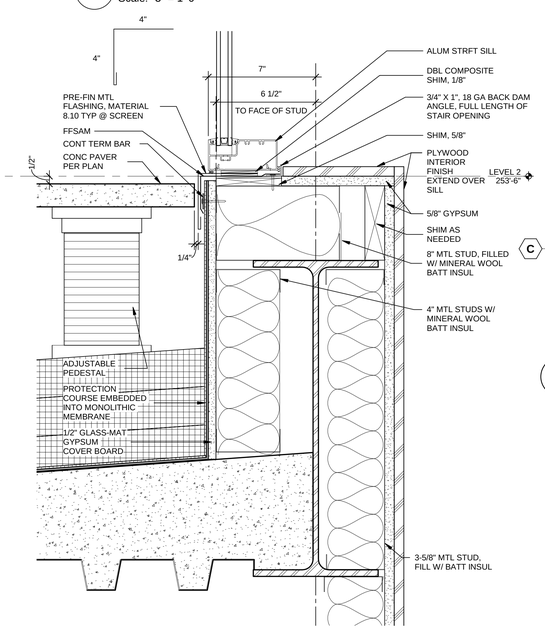

6 EDGE OF DECK @ STAIR OPENING
Scale: 3" = 1'-0"

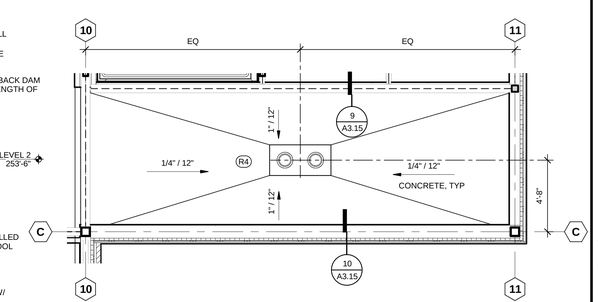

N 3 ENLARGED PLAN - ROOF DECK DRAINAGE
1/4" = 1'-0"

ROOF LEGEND

	DIRECTION OF SLOPE TO DRAIN
PS	PARAPET SADDLE FLASHING SEE DETAIL 9/A5.80
DS	DOWNSPOUT
	ROOF DRAIN & OVERFLOW DRAIN
	ROOF CRICKET OF BUILD UP INSULATION, MIN SLOPE 1/4" = 1'-0"
	FALL PROTECTION D-RING POST, ATTACHED TO WIDE FLANGE STRUCTURE BELOW, OR MIDWAY BETWEEN ROOF JOISTS (SEE STRUCT); REF 15/A5.80

FO R FLASHING

REVISIONS

CONFORMED SET

WESTERN STATE HOSPITAL
BUILDING 22, PATIENT SUPPORT CENTER
PATIENT SUPPORT CENTER
9601 STEILACOOM BLVD SW, LAKEWOOD, WASHINGTON 98498-7213

STATE OF WASHINGTON
STEVEN M. SHIVER
REGISTERED ARCHITECT

NAC ARCHITECTURE
nacarchitecture.com
2025 FIRST AVE | SUITE 300
SEATTLE, WA 98121
P:206.441.4522

DSHS NO	16-410G (2-1)
NAC NO	121-16004
DRAWN	CJ
CHECKED	SW
DATE	03/16/2018

© 2016 NAC Inc

ROOF DECK & SCREEN DETAILS

A3.15

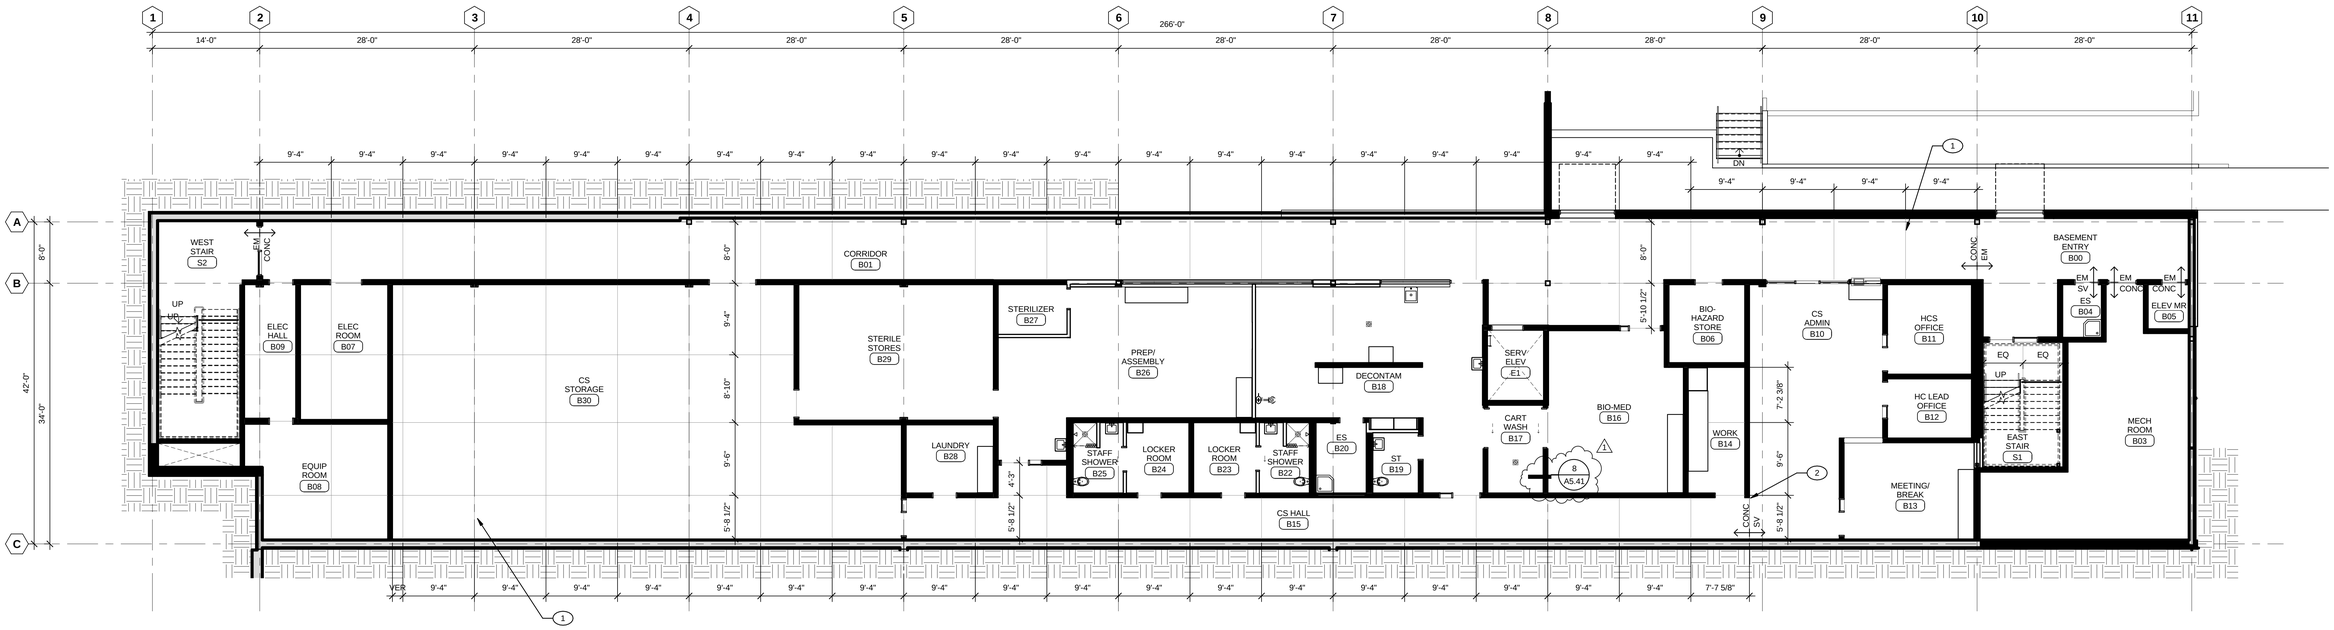

PROJECT N

BASEMENT FLOOR FINISH PLAN

Scale: 1/8" = 1'-0"

FINISH PLAN CODED NOTES

1. CONTRACTION JOINTS 9'-4" OC TO ALIGN WITH GRID LINES TYP UNO ON FLOOR FINISH PLAN, REFER TO STRUCTURAL FOR ISOLATION JOINTS AT POSTS
2. ALIGN CONCRETE ISOLATION JOINT WITH CORNER

REVISIONS

1 ADD #2 02/06/2018

CONFORMED SET

WESTERN STATE HOSPITAL

BUILDING 22, PATIENT SUPPORT CENTER

PATIENT SUPPORT CENTER

9601 STEILACOOM BLVD SW, LAKEWOOD, WASHINGTON 98498-7213

5790 REGISTERED ARCHITECT

STEVEN M. SHIVER

STATE OF WASHINGTON

NAC ARCHITECTURE

nacarchitecture.com

2025 FIRST AVE | SUITE 300
SEATTLE, WA 98121
P:206.441.4522

© 2016 NAC, Inc.

DSHS NO	16-410G (Z-1)
NAC NO	121-16004
DRAWN	ES
CHECKED	SW
DATE	03/16/2018

BASEMENT FLOOR FINISH PLAN

A3.21

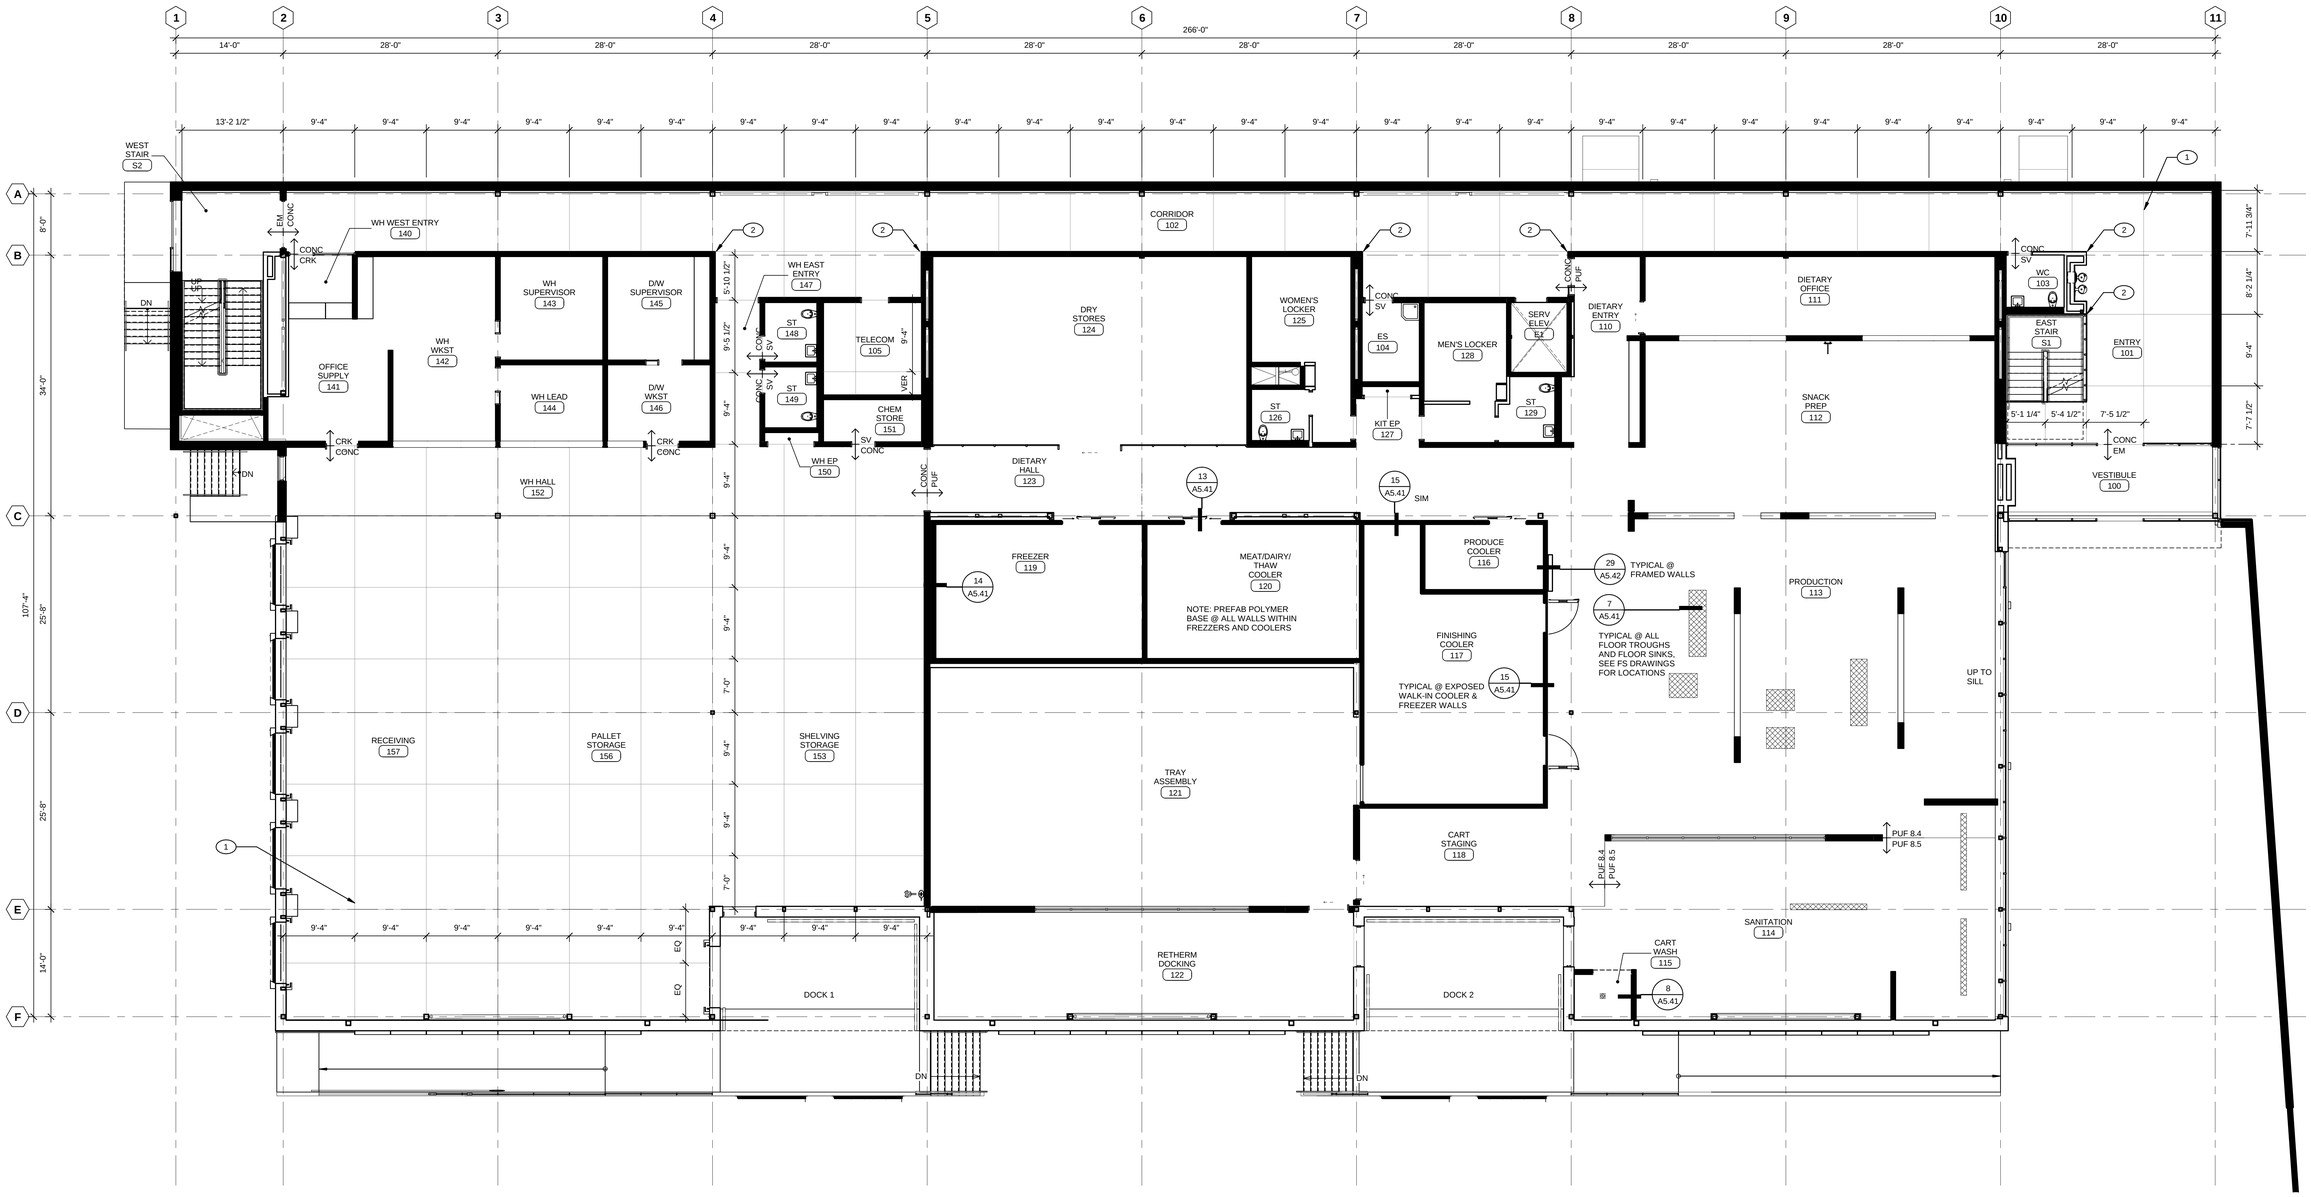

PROJECT N

FIRST FLOOR FINISH PLAN

Scale: 1/8" = 1'-0"

FINISH PLAN CODED NOTES

1. CONTRACTION JOINTS 9'-4" OC TO ALIGN WITH GRID LINES TYP UNO ON FLOOR FINISH PLAN, REFER TO STRUCTURAL FOR ISOLATION JOINTS AT POSTS
2. ALIGN CONCRETE ISOLATION JOINT WITH CORNER

REVISIONS

CONFORMED SET

WESTERN STATE HOSPITAL
BUILDING 22, PATIENT SUPPORT CENTER
PATIENT SUPPORT CENTER
9601 STEILACOOM BLVD SW, LAKEWOOD, WASHINGTON 98498-7213

NAC ARCHITECTURE
nacarchitecture.com
2025 FIRST AVE | SUITE 300
SEATTLE, WA 98121
P:206.441.4522

DSHS NO	16-410G (Z-1)
NAC NO	121-16004
DRAWN	ES
CHECKED	SW
DATE	03/16/2018

© 2016 NAC, P.C.

FIRST FLOOR FINISH PLAN

A3.22

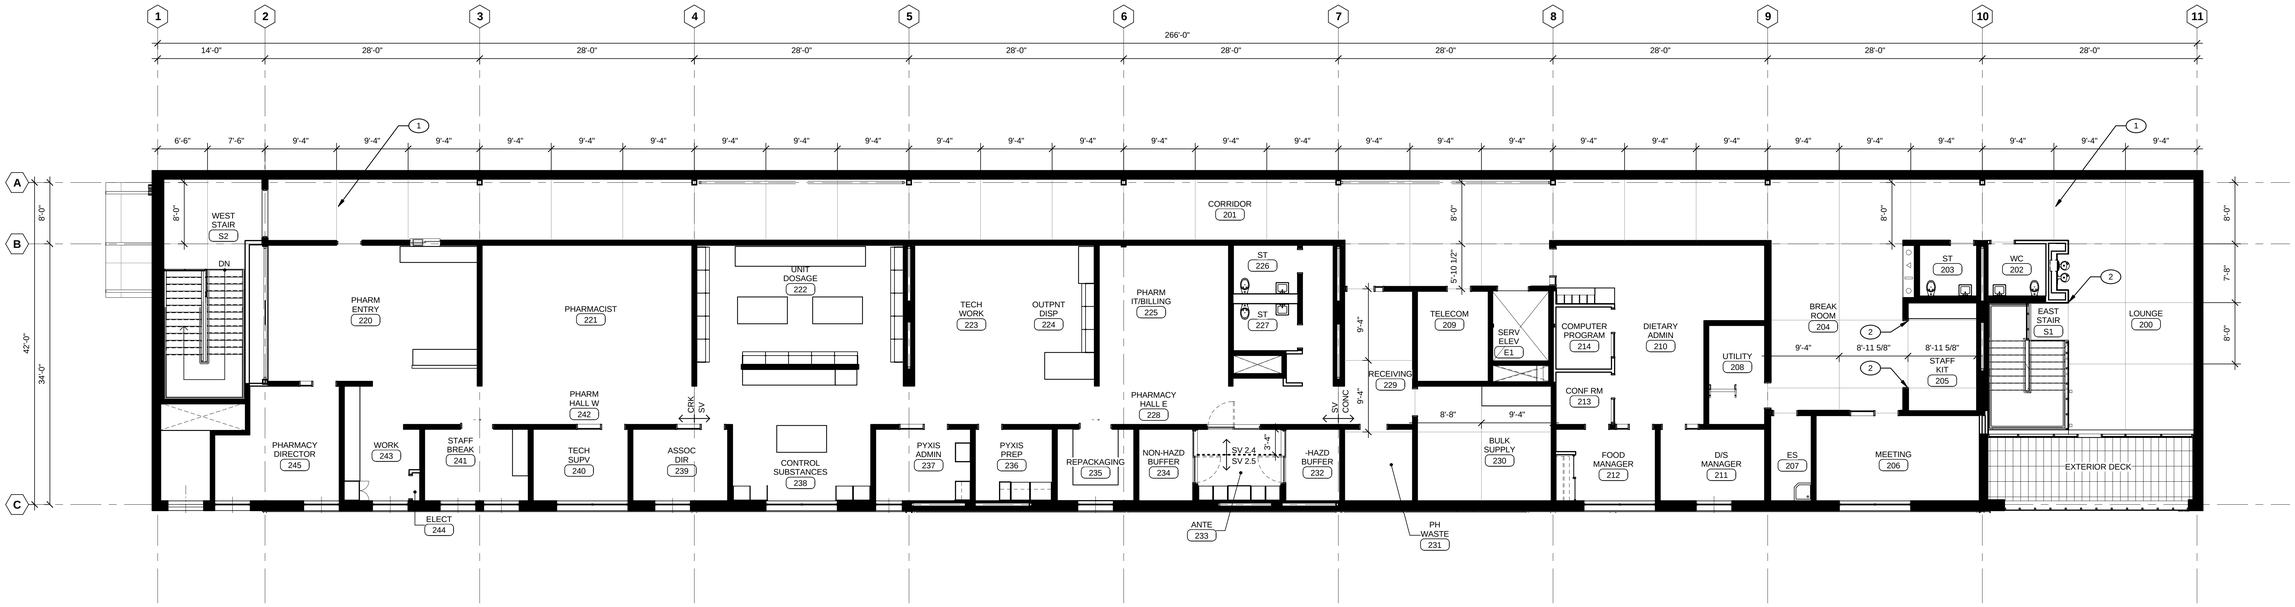

PROJECT N

SECOND FLOOR FINISH PLAN

Scale: 1/8" = 1'-0"

FINISH PLAN CODED NOTES

1. CONTRACTION JOINTS 9'-4" OC TO ALIGN WITH GRID LINES TYP UNO ON FLOOR FINISH PLAN. REFER TO STRUCTURAL FOR ISOLATION JOINTS AT POSTS
2. ALIGN CONCRETE ISOLATION JOINT WITH CORNER

REVISIONS

CONFORMED SET

WESTERN STATE HOSPITAL
BUILDING 22, PATIENT SUPPORT CENTER
PATIENT SUPPORT CENTER
9601 STEILACOOM BLVD SW, LAKEWOOD, WASHINGTON 98498-7213

5790 REGISTERED ARCHITECT
STEVEN M. SHIVER
STATE OF WASHINGTON

NAC ARCHITECTURE
nacarchitecture.com
2505 1ST AVE | SUITE 300
SEATTLE, WA 98121
P:206.441.4522

© 2016 NAC, PC

DSHS NO	16-410G (Z-1)
NAC NO	121-16004
DRAWN	ES
CHECKED	SW
DATE	03/16/2018

SECOND FLOOR FINISH PLAN

A3.23

ROOM FINISH SCHEDULE

ROOM NUMBER	NAME	FLOOR MAT	FLOOR FIN	FLOOR CLR	BASE FIN	BASE CLR	NORTH WALL MATL	NORTH WALL FIN	NORTH WALL CLR	EAST WALL MATL	EAST WALL FIN	EAST WALL CLR	SOUTH WALL MATL	SOUTH WALL FIN	SOUTH WALL CLR	WEST WALL MATL	WEST WALL FIN	WEST WALL CLR	CODED NOTES	PLAM	ROOM NUMBER
B00	BASEMENT ENTRY	CONC	EM	1.1	STL	*	GYP	PT	6.3	GYP	PT/PLYWD	*	GYP	STL/PT/PLYWD	*	GYP	PLYWD	8.2	1		B00
B01	CORRIDOR	CONC	POL	-	STL	*	GYP	PT	6.3	GYP	PT/PLYWD	*	GYP	STL/PT/PLYWD	*	GYP	PT/PLYWD	*	1		B01
B03	MECH ROOM	CONC	SEAL	-	RB	4.4	GYP	PT	6.1	GYP	PT	6.1	GYP	PT	6.1	GYP	PT	6.1			B03
B04	ES	CONC	SV	2.3	SV	2.3	GYP	EP	6.2	GYP	PWP/EP	*	GYP	PWP/EP	*	GYP	EP	6.2	1, 6		B04
B05	ELEV MR	CONC	SEAL	-	RB	4.4	GYP	PT	6.1	GYP	PT	6.1	GYP	PT	6.1	GYP	PT	6.1			B05
B06	BIO-HAZARD STORE	CONC	SV	2.3	SV	2.3	GYP	PT	6.1	GYP	PT	6.1	GYP	PT	6.1	GYP	PT	6.1	6		B06
B07	ELEC ROOM	CONC	SEAL	-	RB	4.4	GYP	PLYWD-F	6.1	GYP	PLYWD-F	6.1	GYP	PLYWD-F	6.1	GYP	PLYWD-F	6.1	5		B07
B08	EQUIP ROOM	CONC	SEAL	-	RB	4.4	GYP	PT	6.1	GYP	PT	6.1	GYP	PT	6.1	GYP	PT	6.1			B08
B09	ELEC HALL	CONC	SEAL	-	RB	4.4	GYP	PT	6.1	GYP	PT	6.1	GYP	PT	6.1	GYP	PT	6.1			B09
B10	CS ADMIN	CONC	SV	2.3	SV	2.3	GYP	PT	6.1	GYP	PT	6.1	GYP	PT	6.1	GYP	PT	6.1	6	7.1/7.2	B10
B11	HCS OFFICE	CONC	SV	2.3	SV	2.3	GYP	PT	6.1	GYP	PT	6.1	GYP	PT	6.1	GYP	PT	6.1	6		B11
B12	HC LEAD OFFICE	CONC	SV	2.3	SV	2.3	GYP	PT	6.1	GYP	PT	6.1	GYP	PT	6.1	GYP	PT	6.1	6		B12
B13	MEETING/ BREAK	CONC	SV	2.3	SV	2.3	GYP	PT	6.1	GYP	PT	6.1	GYP	PT	6.1	GYP	PT	6.1	6	7.1/7.2	B13
B14	WORK	CONC	POL	-	RB	4.4	GYP	PT	6.1	GYP	PT	6.1	GYP	PT	6.1	GYP	PT	6.1		7.1/7.2	B14
B15	CS HALL	CONC	POL	-	RB	4.4	GYP	PT	6.1	-	-	-	GYP	PT	6.1	GYP	PT	6.1			B15
B16	BIO-MED	CONC	SV	2.3	SV	2.3	GYP	PT	6.1	GYP	PT	6.1	GYP	PT	6.1	GYP	PT	6.1	6	7.1/7.2	B16
B17	CART WASH	CONC	PUF	8.5	PUF	8.5	CBB	PWP	7.3	CBB	PWP	7.3	CBB	PWP	7.3	CBB	PWP	7.3	7	8	B17
B18	DECONTAM	CONC	SV	2.3	SV	2.3	GYP	PWP	7.3	GYP	PWP	7.3	GYP	PWP	7.3	GYP	PWP	7.3	6	7.1/8.7	B18
B19	ST	CONC	SV	2.3	SV	2.3	GYP	EP	6.2	GYP	EP	6.2	GYP	EP	6.2	GYP	EP	6.2	6		B19
B20	ES	CONC	SV	2.3	SV	2.3	GYP	EP	6.2	GYP	EP	6.2	GYP	PWP/EP	*	GYP	PWP/EP	*	1, 6		B20
B22	STAFF SHOWER	CONC	SV	2.3	SV	2.3	GYP	EP	6.2	GYP	EP	6.2	GYP	EP	6.2	GYP	EP	6.2	6		B22
B23	LOCKER ROOM	CONC	SV	2.3	SV	2.3	GYP	EP	6.2	GYP	EP	6.2	GYP	EP	6.2	GYP	EP	6.2	6	7.1	B23
B24	LOCKER ROOM	CONC	SV	2.3	SV	2.3	GYP	EP	6.2	GYP	EP	6.2	GYP	EP	6.2	GYP	EP	6.2	6	7.1	B24
B25	STAFF SHOWER	CONC	SV	2.3	SV	2.3	GYP	EP	6.2	GYP	EP	6.2	GYP	EP	6.2	GYP	EP	6.2	6		B25
B26	PREP/ ASSEMBLY	CONC	SV	2.3	SV	2.3	GYP	PWP	7.3	GYP	PWP	7.3	GYP	PWP	7.3	GYP	PWP	7.3	6	7.1/8.7	B26
B27	STERILIZER	CONC	SV	2.3	SV	2.3	GYP	PT	6.1	GYP	PT	6.1	GYP	PT	6.1	GYP	PT	6.1	6		B27
B28	LAUNDRY	CONC	SV	2.3	SV	2.3	GYP	EP	6.2	GYP	EP	6.2	GYP	EP	6.2	GYP	EP	6.2	6	7.1/7.2	B28
B29	STERILE STORES	CONC	SV	2.3	SV	2.3	GYP	PT	6.1	GYP	PT	6.1	GYP	PT	6.1	GYP	PT	6.1	6		B29
B30	CS STORAGE	CONC	SEAL	-	RB	4.4	GYP	PT	6.1	GYP	PT	6.1	GYP	PT	6.1	GYP	PT	6.1		7.1	B30
100	VESTIBULE	CONC	EM	1.1	STL	4.2	-	-	-	-	-	-	-	-	-	GYP	PLYWD	8.2			100
101	ENTRY	CONC	POL	-	STL	4.2	GYP	PT	6.3	GYP	PT	6.3	GYP	PT	6.3	GYP	STL/PT/PLYWD	*	1		101
102	CORRIDOR	CONC	POL	-	STL	*	GYP	PT	6.3	GYP	PT	6.3	GYP	STL/PT/PLYWD	*	GYP	PT	6.3	1		102
103	WC	CONC	SV	2.3	SV	2.3	GYP	EP	6.2	GYP	EP	6.2	GYP	EP	6.2	GYP	EP	6.2	6		103
104	ES	CONC	SV	2.3	SV	2.3	GYP	PWP/EP	*	GYP	PWP/EP	*	GYP	EP	6.2	GYP	EP	6.2	1, 6		104
105	TELECOM	CONC	SEAL	-	RB	4.4	GYP	PLYWD-F	6.1	GYP	PLYWD-F	6.1	GYP	PLYWD-F	6.1	GYP	PLYWD-F	6.1	5		105
110	DIETARY ENTRY	CONC	PUF	8.4	PUF	8.4	GYP	PWP	7.3	GYP	PWP	7.3	-	-	-	GYP	PWP	7.3	7, 8	7.1/7.2	110
111	DIETARY OFFICE	CONC	PUF	8.3	PUF	8.3	GYP	PT	6.1	GYP	PT	6.1	GYP	PT	6.1	GYP	PT	6.1	7		111
112	SNACK PREP	CONC	PUF	8.4	PUF	8.4	GYP	PWP	7.3	GYP	PWP	7.3	GYP	PWP	7.3	GYP	PWP	7.3	7, 8		112
113	PRODUCTION	CONC	PUF	8.3/8.4 *	PUF	8.4	GYP	PWP/EP	*	GYP	PWP/EP	*	GYP	PWP/EP	*	GYP	PWP/EP	*	3, 7, 8		113
114	SANITATION	CONC	PUF	8.5	PUF	8.5	GYP	PWP/EP	*	GYP	PWP/EP	*	GYP	PWP/EP	*	GYP	PWP/EP	*	1, 7, 8		114
115	CART WASH	CONC	PUF	8.5	PUF	8.5	CBB	PWP	7.3	CBB	PWP	7.3	CBB	PWP	7.3	CBB	PWP	7.3	7	8	115
116	PRODUCE COOLER	CONC	PUF	8.4	PUF	8.4	FF	-	-	FF	-	-	FF	-	-	FF	-	-	7		116
117	FINISHING COOLER	CONC	PUF	8.4	PUF	8.4	FF	-	-	FF	-	-	FF	-	-	FF	-	-	7		117
118	CART STAGING	CONC	PUF	8.4	PUF	8.4	FF	-	-	-	-	-	GYP	PWP/ EP	*	GYP	PWP/EP	*	7, 8		118
119	FREEZER	CONC	PUF	8.4	PUF	8.4	FF	-	-	FF	-	-	FF	-	-	FF	-	-	7		119
120	MEAT/DAIRY/ THAW COOLER	CONC	PUF	8.4	PUF	8.4	FF	-	-	FF	-	-	FF	-	-	FF	-	-	7		120
121	TRAY ASSEMBLY	CONC	PUF	8.4	PUF	8.4	GYP	PWP/EP	-	GYP	PWP/EP	*	GYP	PWP/EP	*	GYP	PWP/EP	*	7, 8		121
122	RETHERM DOCKING	CONC	PUF	8.4	PUF	8.4	GYP	PWP/EP	*	GYP	PWP/EP	*	GYP	PWP/EP	*	GYP	PWP/EP	*	1, 7, 8		122
123	DIETARY HALL	CONC	PUF	8.4	PUF	8.4	GYP	PWP	7.3	GYP	PWP	7.3	GYP	PWP	7.3	GYP	PWP	7.3	7, 8		123
124	DRY STORES	CONC	PUF	8.4	PUF	8.4	GYP	PWP	7.3	GYP	PWP	7.3	-	-	-	GYP	PWP	7.3	7, 8		124
125	WOMEN'S LOCKER	CONC	SV	2.3	SV	2.3	GYP	EP	6.2	GYP	EP	6.2	GYP	EP	6.2	GYP	EP	6.2	6	7.1	125
126	ST	CONC	SV	2.3	SV	2.3	GYP	EP	6.2	GYP	EP	6.2	GYP	EP	6.2	GYP	EP	6.2	6		126
127	KIT EP	CONC	SEAL	-	RB	4.4	GYP	PLYWD-F	-	GYP	PLYWD-F	-	GYP	PLYWD-F	-	GYP	PLYWD-F	*			127
128	MEN'S LOCKER	CONC	SV	2.3	SV	2.3	GYP	EP	6.2	GYP	EP	6.2	GYP	EP	6.2	GYP	EP	6.2	6	7.1	128
129	ST	CONC	SV	2.3	SV	2.3	GYP	EP	6.2	GYP	EP	6.2	GYP	EP	6.2	GYP	EP	6.2	6		129
140	WH WEST ENTRY	CONC	CRK	2.1	RB	4.1	GYP	PT	6.1	GYP	PT	6.1	GYP	PT	6.1	GYP	PT	6.1		7.2	140
141	OFFICE SUPPLY	CONC	CRK	2.1	RB	4.1	GYP	PT	6.1	GYP	PT	6.1	GYP	PT	6.1	GYP	PT	6.1		7.2	141
142	WH WKST	CONC	CRK	2.1	RB	4.1	GYP	PT	6.1	GYP	PT	6.1	GYP	PT	6.1	GYP	PT	6.1		7.1/7.2	142
143	WH SUPERVISOR	CONC	CRK	2.1	RB	4.1	GYP	PT	6.1	GYP	PT	6.1	GYP	PT	6.1	GYP	PT	6.1			143
144	WH LEAD	CONC	CRK	2.1	RB	4.1	GYP	PT	6.1	GYP	PT	6.1	GYP	PT	6.1	GYP	PT	6.1			144
145	D/W SUPERVISOR	CONC	CRK	2.1	RB	4.1	GYP	PT	6.1	GYP	PT	6.1	GYP	PT	6.1	GYP	PT	6.1		7.1/7.2	145
146	D/W WKST	CONC	CRK	2.1	RB	4.1	GYP	PT	6.1	GYP	PT	6.1	GYP	PT	6.1	GYP	PT	6.1			146
147	WH EAST ENTRY	CONC	POL	-	STL	4.2	GYP	PT	6.1	GYP	STL/PT	*	-	-	-	GYP	STL/PT	*	1		147
148	ST	CONC	SV	2.3	2.3	SV	GYP	EP	6.2	GYP	EP	6.2	GYP	EP	6.2	GYP	EP	6.2	6		148
149	ST	CONC	SV	2.3	2.3	SV	GYP	EP	6.2	GYP	EP	6.2	GYP	EP	6.2	GYP	EP	6.2	6		149
150	WH EP	CONC	POL	-	RB	4.4	GYP	PLYWD-F	-	GYP	PLYWD-F	-	GYP	PLYWD-F	-	GYP	PLYWD-F	-		-	150
151	CHEM STORE	CONC	SV	2.3	SV	2.3	GYP	EP	6.2	GYP	EP	6.2	GYP	EP	6.2	GYP	EP	6.2	6		151
152	WH HALL	CONC	POL	-	STL	8.11	GYP	STL/PT	*	GYP	PT	6.1	-	-	-	GYP	STL/PT	*	1		152
153	SHELVING STORAGE	CONC	POL	-	RB	4.4	-	-	-	GYP	PT	6.1	GYP	STL/PT	*	-	-	-	1		153
154	STAGING & DISPATCH	CONC	POL	-	STL	8.11	-	-	-	GYP	STL/PT	*	GYP	STL/PT	*	-	-	-	1		154
155	RECV CLERK	CONC	GROUND	-	STL	8.11	-	-	-	-	-	-	GYP	STL/PT	*	-	-	-	1		155
156	PALLET STORAGE	CONC	SEAL	-	-	-	-	-	-	-	-	-	-	-	-	-	-	-			156
157	RECEIVING	CONC	POL	-	RB	4.4	-	-	-	-	-	-	GYP	STL/PT	*	GYP	STL/PT	*	1	7.2	157
E1	SERV ELEV	FF	CRK	2.1	FF	-	FF	-	-	FF	-	-	FF	-	-	FF	-	-			E1
S1	EAST STAIR	CONC	STL	-	STL	-	GYP	PLYWD	8.2	GYP	PLYWD	*	GYP	PLYWD	8.2	GYP	PLYWD	8.2	1		S1
S2	WEST STAIR	CONC	EM/POL/STL	*	STL	*	GYP	PT	6.3	GYP	PT	6.3	GYP	PT	6.3	GYP	PT	6.3	2		S2
200	LOUNGE	CONC	POL	-	STL	4.2	-	-	-	GYP	PT	6.3	GYP	PT	6.3	GYP	STL/PLYWD	*	1		200
201	CORRIDOR	CONC	POL	-	STL	*	GYP	PT	6.3	GYP	PT/PLYWD	*	GYP	STL/PT/PLYWD	*	GYP	PT/PLYWD	*	1		201
202	WC	CONC	SV	2.3	SV	2.3	GYP	EP	6.2	GYP	EP	6.2	GYP	EP	6.2	GYP	EP	6.2	6		202
203	ST	CONC	SV	2.3	SV	2.3	GYP	EP	6.2	GYP	EP	6.2	GYP	EP	6.2	GYP	EP	6.2	6		203
204	BREAK ROOM	CONC	POL	-	STL	4.2	-	-	-	GYP	PLYWD	8.2	GYP	PLYWD	8.2	GYP	PLYWD	8.2		7.1/8.6	204
205	STAFF KIT	CONC	POL	-	RB/STL	*	GYP	PLYWD/EP	*	GYP	EP	6.2	GYP	PLYWD/EP	*	GYP	PLYWD	8.2	1	7.1/8.6	205
206	MEETING	CONC	CRK	2.1	RB	4.1	GYP	PT	6.1	GYP	PT	6.1	GYP	PT	6.1	GYP	PT	6.1			206
207	ES	CONC	SV	2.3	SV	2.3	GYP	EP	6.2	GYP	PWP/EP	*	GYP	PWP/EP	*	GYP	EP	6.2	1, 6		207
208	UTILITY	CONC	SEAL	-	RB	4.4	GYP	PT	6.1	GYP	PT	6.1	GYP	PT	6.1	GYP	PT	6.1			208
209	TELECOM	CONC	SEAL	-	RB	4.4	GYP	PLYWD-F	6.1	GYP	PLYWD-F	6.1	GYP	PLYWD-F	6.1	GYP	PLYWD-F	6.1	5		209
210	DIETARY ADMIN	CONC	CRK	2.1	RB	4.1	GYP	PT	6.1	GYP	PT	6.1	GYP	PT	6.1	GYP	PT	6.1		7.1/7.2	210
211	D/S MANAGER	CONC	CRK	2.1	RB	4.1	GYP	PT	6.1	GYP	PT	6.1	GYP	PT	6.1	GYP	PT	6.1			211
212	FOOD MANAGER	CONC	CRK	2.1	RB	4.1	GYP	PT	6.1	GYP	PT	6.1	GYP	PT	6.1	GYP	PT	6.1		7.1	212
213	CONF RM	CONC	CRK	2.1	RB	4.1	GYP	PT	6.1	GYP	PT	6.1	GYP	PT	6.1	GYP	PT	6.1			213
214	COMPUTER PROGRAM	CONC	CRK	2.1	RB	4.1	GYP	PT	6.1	GYP	PT	6.1	GYP	PT	6.1	GYP	PT	6.1			214
220	PHARM ENTRY	CONC	CRK	2.1	RB	4.1	GYP	PT	6.1	GYP	PT	6.1	GYP	PT	6.1	GYP	PT	6.1		7.1/7.2	220
221	PHARMACIST	CONC	CRK	2.1	RB	4.1	GYP	PT	6.1	GYP	PT	6.1	-	-	-	GYP	PT	6.1			221
222	UNIT DOSAGE	CONC	SV	2.2	SV	2.2	GYP	PT	6.1	GYP	PT	6.1	GYP	PT	6.1	GYP	PT	6.1	6	7.1/8.6	222
223	TECH WORK	CONC	SV	2.2	SV	2.2	GYP	PT	6.1	-	-	-	-	-	-	GYP	PT	6.1	6		223
224	OUTPNT DISP	CONC	SV	2.2	SV	2.2	GYP	PT	6.1	GYP	PT	6.1	-	-	-	-	-	-	6	7.1/8.6	224
225	PHARM IT/BILLING	CONC	SV	2.2	SV	2.2	GYP	PT	6.1	GYP	PT	6.1	-	-	-	GYP	PT	6.1	6		225
226	ST	CONC	SV	2.2	SV	2.2	GYP	EP	6.2	GYP	EP	6.2	GYP	EP	6.2	GYP	EP	6.2	6		226
227	ST	CONC	SV	2.2	SV	2.2	GYP	EP	6.2	GYP	EP	6.2	GYP	EP	6.2	GYP	EP	6.2	6		227
228	PHARMACY HALL E	CONC	SV	2.2	SV	2.2	GYP	PT	6.1	GYP	PT	6.1	GYP	PT	6.1	GYP	PT	6.1	6		228
229	RECEIVING	CONC	POL	-	RB	4.1	GYP	PT	6.1	GYP	PT	6.1	GYP	PT	6.1	GYP	PT	6.1			229
230	BULK SUPPLY	CONC	SEAL	-	RB	4.4	GYP	PT	6.1	GYP	PT	6.1	GYP	PT	6.1	GYP	PT	6.1		7.1/7.2	230
231	PH WASTE	CONC	POL	-	RB	4.4	GYP	PT	6.1	GYP	PT	6.1	GYP	PT	6.1	GYP	PT	6.1			231
232	-HAZD BUFFER	CONC	SV	2.5	SV	2.5	GYP	PWP	7.4	GYP	PWP	7.4	GYP	PWP	7.4	GYP	PWP	7.4	6		232
233	ANTE	CONC	SV	*	SV	*	GYP	PWP	7.4	GYP	PWP	7.4	GYP	PWP	7.4	GYP	PWP	7.4	2, 6	7.1/8.7	233
234	NON-HAZD BUFFER	CONC	SV	2.5	SV	2.5	GYP	PWP	7.4	GYP	PWP	7.4	GYP	PWP	7.4	GYP	PWP	7.4	6		234
235	REPACKAGING	CONC	SV	2.2	SV	2.2	GYP	PT	6.1	GYP	PT	6.1	GYP	PT	6.1	GYP	PT	6.1	6	7.1/8.7	235
236	PYXIS PREP	CONC	SV	2.2	SV	2.2	GYP	PT	6.1	GYP	PT	6.1	GYP	PT	6.1	GYP	PT	6.1	6	7.1/7.2	236
237	PYXIS ADMIN	CONC	CRK	2.1	RB	4.1	GYP	PT	6.1	GYP	PT	6.1	GYP	PT	6.1	GYP	PT	6.1		7.1/7.2	237
238	CONTROL SUBSTANCES	CONC	SV	2.2	SV	2.2	-	-	-	GYP	PT	6.1	GYP	PT	6.1	GYP	PT	6.1	6	7.1/8.6	238
239	ASSOC DIR	CONC	CRK	2.1	RB	4.1	GYP	PT	6.1	GYP	PT	6.1	GYP	PT	6.1	GYP	PT	6.1			239
240	TECH SUPV	CONC	CRK	2.1	RB	4.1	GYP	PT	6.1	GYP	PT	6.1	GYP	PT	6.1	GYP	PT	6.1			240
241	STAFF BREAK	CONC	CRK	2.1	RB	4.1	GYP	PT	6.1	GYP	PT	6.1	GYP	PT	6.1	GYP	PT	6.1		7.1/7.2	241
242	PHARM HALL W	CONC	CRK	2.1	RB	4.1	GYP	PT	6.1	GYP	PT	6.1	GYP	PT	6.1	GYP	PT	6.1			242
243	WORK	CONC	CRK	2.1	RB	4.1	GYP	PT	6.1	GYP	PT	6.1	GYP	PT	6.1	GYP	PT	6.1		7.1/7.2	243
244	ELECT	CONC	CRK	2.1	RB	4.1	GYP	PT	6.1	GYP	PT	6.1	GYP	PT	6.1	GYP	PT	6.1			244
245	PHARMACY DIRECTOR	CONC	CRK	2.1	RB	4.1	GYP	PT	6.1	GYP	PT	6.1	GYP	PT	6.1	GYP	PT	6.1			245

INTERIOR FINISH GENERAL NOTES

1. AN ASTERISK (*) IN THE FINISH SCHEDULE REFERENCES CODED NOTES IN THE REMARKS COLUMN.
2. AT ALL ROOMS AND /OR CORRIDORS TURNED @ A 45 DEGREE ANGLE, THE NORTH WALL REFERENCE IN THIS FINISH SCHEDULE REFERS TO THE NORTHWEST WALL IN PLAN.
3. SEE 11/A5.41 FOR TYPICAL FLOOR TRANSITION DETAILS. ALL FLOORING/COLOR TRANSITIONS WHERE REQUIRED SHALL BE CENTERED UNDER DOOR.
4. PAINT ALL INTERIOR MECHANICAL LOUVERS, WHERE EXPOSED TO MATCH ADJACENT SURFACE, UNLESS NOTED OTHERWISE.
5. GYP BD CEILING PAINT TO BE WATER-RESISTANT EPOXY IN WET AREAS INCLUDING BUT NOT LIMITED TO CART WASHING ROOMS.
6. PAINT ALL DOOR & RELITE FRAMES PAINT COLOR PT 6.4 UNLESS NOTED OTHERWISE.
7. SEE SHEETS A3.11 - A3.13 AND ROOM FINISH SCHEDULE FOR FLOOR MATERIAL, FINISH, AND COLOR DESIGNATION.
8. SEE SHEETS A9.01 - A 9.03 FOR CEILING MATERIAL, FINISH, AND COLOR DESIGNATION.
9. ALL GYP BD CEILINGS TO BE PAINT 6.1, UNO.
10. ALL EXPOSED STRUCTURAL STEEL TO BE FINISHED WITH STEEL SHOP COATING 6.5, TYP UNO

CODED NOTES

1. SEE INTERIOR ELEVATIONS AND/OR REFLECTED CEILING PLANS FOR EXTENT AND LOCATION OF MULTIPLE FINISHES.
2. SEE FLOOR PLANS FOR FLOOR FINISH PATTERNS AND COLOR DESIGNATION.
3. PUF 8.3 (SMOOTH TEXTURE) TO BE USED UNDER ALL EQUIPMENT - COORDINATE WITH FS, ALL OTHER FLOORING TO BE PUF 8.4 (LIGHT TEXTURE) IN THIS SPACE
4. NOT USED
5. FIRE RATED PLYWOOD UP TO 8'-0", PAINTED PER FINISH SCHEDULE.
6. COVE SHEET FLOORING TO FORM 6"H BASE.
7. POURED URETHANE FLOORING TO FORM 6" BASE.
8. WALLS TO HAVE PWP 7.3 UP TO 9'-0" AFF WITH EP 6.2 ABOVE UNLESS INDICATED OTHERWISE IN FS DRAWINGS. WHERE CEILING FALLS AT 9'-0" OR LOWER, PWP 7.3 WILL BE FULL HEIGHT TO CEILING. IN ROOMS B17 & 115, PWP 7.3 WALLS TO RECEIVE ELASTOMERIC WATERPROOFING MEMBRANE OVER CBB, REF WALL TYPES

PLASTIC LAMINATE AND CASEWORK FINISH NOTES

1. ALL INTERIOR LOW PRESSURE LAMINATE TO BE ANTIQUE WHITE.
2. ALL PVC EDGE BANDING TO MATCH CHARTER INDUSTRIES WD381-FASHION GREY AT PLAM 7.2
3. SEE DETAILS FOR LOCATIONS OF SPECIALTY CASEWORK.
4. STEEL SUPPORT BRACKETS AND CABLE TRAYS BELOW COUNTERTOP SHALL BE PAINTED TO MATCH ADJACENT BASE CABINETS. FOR NO BASE CABINETS OCCUR, SUPPORT BRACKETS SHALL BE PAINTED TO MATCH COUNTERTOP PLAM.
5. ALL GLAZING SYSTEM SILLS TO BE PLAM 7.2 WITH PVC EDGE BANDING TO MATCH CHARTER INDUSTRIES WD381 - FASHION GREY, TYP UNO IN DETAILS
   A. ALL BASE, UPPER, AND FULL HEIGHT CABINETS TO BE PLAM 7.1, UNO.
   ALL COUNTERTOPS AND BACKSPLASH TO BE PLAM 7.2, UNO.

MATERIALS LEGEND

ENTRY MAT:
1.1 TANDUS POWERBOND, PATTERN: ABRASIVE ACTION II 02578, COLOR: WINTER GRAY 19103, 6'-0" ROLLED GOOD, TDX NYLON, 100% SOLUTION DYED, 24 OZ FACE WEIGHT

CARPET:
1.2 NOT USED

RESILIENT FLOORING:
2.1 DURO DESIGN 5/16" GLUE-DOWN CORK TILE, PATTERN: EDIPO, COLOR: CHARCOAL, TILE SIZE: 12"X24"
2.2 JOHNSONITE IQ OPTIMA, COLOR: 3242900 OLD BARK, 6'-6" WIDE ROLLED GOOD W/ MULTICOLORED HEAT WELD ROD SEAMS TO MATCH
2.3 JOHNSONITE IQ OPTIMA, COLOR: 3242875 BEDROCK, 6'-6" WIDE ROLLED GOOD W/ MULTICOLORED HEAT WELD ROD SEAMS TO MATCH
2.4 JOHNSONITE IQ OPTIMA, COLOR: 3242250 RUSHING WATERS, 6'-6" WIDE ROLLED GOOD W/ MULTICOLORED HEAT WELD ROD SEAMS TO MATCH
2.5 JOHNSONITE IQ OPTIMA, COLOR: 3242202 GREYED OPAL CG, 6'-6" WIDE ROLLED GOOD W/ MULTICOLORED HEAT WELD ROD SEAMS TO MATCH

TILE
3.1 NOT USED

BASE:
4.1 6" RUBBER BASE, JOHNSONITE, COLOR: 284 GANACHE
4.2 6" HOT ROLLED STEEL PLATE WITH A PASTE WAX SEALER, 3/32" THICK, FLUSH WITH WALL
4.3 6" Z-SHAPED PROFILE STEEL PLATE WITH A PASTE WAX SEALER
4.4 6" RUBBER BASE, JOHNSONITE, COLOR: 40 BLACK

WALLCOVERING
5.1 NOT USED

PAINT:
6.1 SHERWIN WILLIAMS, SW7008 ALABASTER
6.2 EPOXY PAINT, SHERWIN WILLIAMS, SW7008 ALABASTER
6.3 SHERWIN WILLIAMS, COLOR: SW 7672 KNITTING NEEDLES, MATTE FINISH
6.4 SHERWIN WILLIAMS, SW6258 TRICORN BLACK, MATTE FINISH
6.5 PRE-FINISHED STEEL SHOP COATING:
SHERWIN WILLIAMS POLANE POLYURETHANE 7% LOW SATIN CLEAR COAT OVER
SHERWIN WILLIAMS POLANE POLYURETHANE (2-3 DFT) IN SW 6258 TRICORN BLACK, MATTE OVER
SHERWIN WILLIAMS 646 (3-5 DFT) EPOXY PRIMER IN SW 7069 IRON ORE
6.6 SAME AS 6.5, BUT IN LIEU OF SW 6258 COLOR TO BE STANDARD OSHA SAFETY YELLOW

PLASTIC LAMINATE OR WALL PROTECTION:
7.1 WILSONART, 7911-60 MANITOBA MAPLE, MATTE FINISH
7.2 WILSONART, 4942-38 CRISP LINEN, FINE VELVET FINISH
7.3 PANOLAM FIBERGLASS REINFORCED PLASTIC WALL PROTECTION, CLASSIC COLLECTION - WHITE SMOOTH, 4'X10' PANELS WITH TRIMS TO MATCH
7.4 ALTRO WHITEROCK WALL PROTECTION, STANDARD WHITE - 104, WITH 2" RADIUS PREFORMED CORNERS

MISCELLANEOUS:
8.1 14 GAUGE HOT ROLLED STEEL PLATE WITH A PASTE WAX SEALER ON 3/8" PLYWOOD BACKING
8.2 HARDWOOD VENEER PLYWOOD PANEL, 12MM 5 PLY, 48" x 120" PANELS, CONCEALED CLEAT FASTENER UNO
8.3 RESINOUS FLOORING SYSTEM, STONHARD, STONCLAD UT, COLOR: CHARCOAL, TEXTURE: SMOOTH
8.4 RESINOUS FLOORING SYSTEM, STONHARD, STONCLAD UT, COLOR: CHARCOAL, TEXTURE: LIGHT
8.5 RESINOUS FLOORING SYSTEM, STONHARD, STONCLAD UT, COLOR: CHARCOAL, TEXTURE: MEDIUM
8.6 SOLID SURFACE, WILSONART, D354SL (1) DESIGNER WHITE
8.7 STAINLESS STEEL COUNTERTOP PER SPECIFICATION
8.8 HARDWOOD VENEER PERFORATED PLYWOOD PANELS, 18MM 7 PLY PANEL. SEE DETAIL 14/A6.04 - R PERFORATION PATTERN
8.9 0.40 ANODIZED ALUMINUM, COLOR TO MATCH ARCADIA #85 BLACK AB-8, APPLY ISOLATOR TAPE BETWEEN ALUM & GALV STL CLEATS, TYP
8.10 0.7mm ZINC, COLOR TO MATCH JARDEN ZINC PRESIDENTIAL ONYX BLACK, GALV STL CLEATS, TYP
8.11 16 GAUGE STEEL PLATE WALL PROTECTION ON 3/8" PLYWOOD BACKING
8.12 SS WALL SYSTEM

ABBREVIATIONS

ALUM	ALUMINUM
APC	ACOUSTICAL PANEL CEILING
AWP	ACOUSTICAL WALL PANEL
CLR	COLOR
CONC	CONCRETE
CPT	CARPET
CRK	CORK
CT	CERAMIC TILE
EM	ENTRY MAT
EP	EPOXY PAINT
EXP	EXPOSED
FF	FACTORY FINISHED
FIN	FINISH
GLZ	GLAZING
GYP	GYPSUM BOARD
LN	LINOLEUM
MATL	MATERIAL
MCSP	MINERAL COMPOSITE SCULPTURAL PANEL
MTL	METAL
PLYWD	PLYWOOD PANELING, MAPLE VENEER
PLYWD-F	PLYWOOD PANELING, FIRE-RATED, PAINT ONLY IF NOTED IN FINISH SCHEDULE
POL	POLISHED
PT	PAINT
PUF	POURED URETHANE FLOOR
PWP	PLASTIC WALL PROTECTION
RAF	RESILIENT ATHLETIC FLOORING
RB	RUB

DOOR SCHEDULE

DOOR NO	HDW SET	PR	DOOR LEAF A	DOOR LEAF B	DOOR HT	DOOR TYPE	DOOR MATERIAL	DOOR FINISH	FRAME TYPE	FRAME MATERIAL	FRAME FINISH	DETAILS HEAD	HINGE JAMB	STRIKE JAMB	SILL	LABEL	REMARKS / CODED NOTES	DOOR NO
B00	13	PR	3'-0"	3'-0"	8'-10"	A	STL	PT	F-2	STL	PT	13/A5.32	14/A5.32		9/A5.33		2, 3, 4, 5	B00
B00A	24		3'-0"	0"	8'-10"	A	WD	STN	F-3A	STL	PT	5/A5.40	3/A5.40	2/A5.40	-		3	B00A
B01	14	PR	3'-6"	3'-6"	8'-10"	A	STL	PT	F-2	STL	PT	13/A5.32	14/A5.32		9/A5.33		2, 3	B01
B01A	24		3'-0"	0"	8'-10"	A	WD	STN	F-3A	STL	PT	5/A5.40	3/A5.40	2/A5.40	-		2, 3	B01A
B03	26		3'-6"	0"	8'-10"	A	STL	PT	F-1	STL	PT	5/A5.40	3/A5.40	3/A5.40	-		3	B03
B04	26		3'-0"	0"	8'-10"	A	WD	STN	F-1	STL	PT	5/A5.40	3/A5.40	3/A5.40	-			B04
B05	25		3'-0"	0"	8'-10"	A	STL	PT	F-1	STL	PT	1/A5.40	3/A5.40	3/A5.40	-	60	1, 3	B05
B06	26		3'-6"	0"	8'-10"	C	WD	PLAM	F-1	STL	PT				-		3	B06
B07	08		4'-0"	0"	8'-10"	A	STL	PT	F-1	STL	PT	1/A5.40	3/A5.40	3/A5.40	-		2, 3	B07
B08	25		3'-0"	0"	8'-10"	A	STL	PT	F-1	STL	PT	1/A5.40	3/A5.40	3/A5.40	-		3	B08
B09	25		3'-0"	0"	8'-10"	A	STL	PT	F-1	STL	PT	1/A5.40	3/A5.40	3/A5.40	-		3	B09
B10	10		3'-0"	0"	8'-10"	F	AL	FF	-	-	-				-		3	B10
B11	04		3'-0"	0"	8'-10"	A	WD	STN	F-3	STL	PT	5/A5.40	3/A5.40	2/A5.40	8/A5.40			B11
B12	04		3'-0"	0"	8'-10"	A	WD	STN	F-3	STL	PT	5/A5.40	3/A5.40	2/A5.40	8/A5.40			B12
B13	03		3'-0"	0"	8'-10"	A	WD	STN	F-3	STL	PT	5/A5.40	3/A5.40	2/A5.40	8/A5.40			B13
B16	19		4'-0"	0"	8'-10"	A	WD	PLAM	F-3B	STL	PT	5/A5.40	3/A5.40	2/A5.40	8/A5.40		3	B16
B17	07		5'-0"	0"	8'-10"	N	GRP	FF	-	AL	FF	9/A5.40	10/A5.40	11/A5.40	12/A5.40			B17
B17A	07		5'-0"	0"	8'-10"	N	GRP	FF	-	AL	FF	9/A5.40	10/A5.40	11/A5.40	12/A5.40			B17A
B18	09		4'-0"	0"	8'-10"	C	AL	FF	-	AL	FF	1/A5.40	3/A5.40	3/A5.40	-		3	B18
B18A	27		3'-6"	0"	8'-10"	A	WD	PLAM	F-3	STL	PT	5/A5.40	3/A5.40	2/A5.40	8/A5.40		3	B18A
B19	30		3'-0"	0"	8'-10"	A	WD	PLAM	F-1	STL	PT	1/A5.40	3/A5.40	3/A5.40	-		3	B19
B20	27		3'-0"	0"	8'-10"	A	WD	PLAM	F-1	STL	PT	1/A5.40	3/A5.40	3/A5.40	-			B20
B22	07		3'-0"	0"	8'-10"	Q	WD	PLAM	-	AL	PT	9/A5.40	10/A5.40	11/A5.40	12/A5.40			B22
B23	02		3'-0"	0"	8'-10"	A	WD	PLAM	F-1	STL	PT	1/A5.40	3/A5.40	3/A5.40	-		3	B23
B24	02		3'-0"	0"	8'-10"	A	WD	PLAM	F-1	STL	PT	1/A5.40	3/A5.40	3/A5.40	-		3	B24
B25	07		3'-0"	0"	8'-10"	Q	WD	PLAM	-	AL	PT	9/A5.40	10/A5.40	11/A5.40	12/A5.40			B25
B26	27		3'-6"	0"	8'-10"	A	WD	PLAM	F-3	STL	PT	5/A5.40	3/A5.40	2/A5.40	8/A5.40		3	B26
B27	25		2'-6"	0"	8'-10"	A	STL	PT	F-1	STL	PT	1/A5.40	3/A5.40	3/A5.40	-			B27
B28	02		3'-0"	0"	8'-10"	A	WD	PLAM	F-1	STL	PT	1/A5.40	3/A5.40	3/A5.40	-		3	B28
B29	27		3'-6"	0"	8'-10"	C	WD	PLAM	F-1	STL	PT	1/A5.40	3/A5.40	3/A5.40	-		3	B29
B29A	27		3'-6"	0"	8'-10"	C	WD	PLAM	F-1	STL	PT	1/A5.40	3/A5.40	3/A5.40	-			B29A
B30	23	PR	2'-0"	4'-0"	8'-10"	C	WD	PLAM	F-2	STL	PT	5/A5.40	3/A5.40	----			3, 8	B30
B30A	27		3'-0"	0"	8'-10"	A	WD	PLAM	F-3	STL	PT	5/A5.40	3/A5.40	2/A5.40	8/A5.40		3	B30A
100	17	PR	3'-0"	3'-0"	8'-10"	F	AL	FF	-	AL	FF	10/A5.32			12/A5.32		2, 3, 4, 5	100
100A	15	PR	3'-0"	3'-0"	8'-10"	F	AL	FF	-	AL	FF				15/A5.32 SIM		2, 3, 4	100A
102	17	PR	3'-0"	3'-0"	8'-10"	F	AL	FF	-	AL	FF	11/A5.32 SIM	8/A5.32	-	15/A5.32		2, 3, 4, 5	102
102A	15	PR	3'-0"	3'-0"	8'-10"	F	AL	FF	-	AL	FF				15/A5.32		2, 3, 4	102A
103	22		3'-0"	0"	8'-10"	A	WD	STN	F-1	STL	PT	1/A5.40	3/A5.40	3/A5.40	-		3	103
104	25		3'-6"	0"	8'-10"	A	WD	STN	F-1	STL	PT	1/A5.40	3/A5.40	3/A5.40	-		3	104
105	25		3'-6"	0"	8'-10"	A	WD	STN	F-1	STL	PT	1/A5.40	3/A5.40	3/A5.40	-		3	105
110	21		3'-6"	0"	8'-10"	A	WD	STN	F-3B	STL	PT	5/A5.40	3/A5.40	2/A5.40	8/A5.40		3	110
111	07		4'-0"	0"	8'-10"	P	WD	STN	-	AL	PT	9/A5.40	10/A5.40	11/A5.40	12/A5.40			111
114	18		5'-0"	0"	8'-10"	D	STL	PT	F-1	STL	PT				6/A5.33		3	114
118	07		5'-0"	0"	8'-10"	N	GRP	FF	-	AL	FF	9/A5.40	10/A5.40	11/A5.40	12/A5.40			118
121	07		5'-0"	0"	8'-10"	N	GRP	FF	-	AL	FF	9/A5.40	10/A5.40	11/A5.40	12/A5.40			121
122	18		5'-0"	0"	8'-10"	D	STL	PT	F-1	STL	PT				6/A5.33		3	122
124	07		8'-0"	0"	7'-0"	M	WM	FF	-	STL	FF				-			124
125	01		3'-0"	0"	8'-10"	A	STL	PT	F-1	STL	PT	1/A5.40	3/A5.40	3/A5.40	-		3	125
126	30		3'-0"	0"	8'-10"	A	WD	STN	F-1	STL	PT	1/A5.40	3/A5.40	3/A5.40	-		3	126
127	32	PR	3'-0"	3'-0"	8'-10"	A	STL	PT	F-2	STL	PT	5/A5.40	3/A5.40	----	-			127
128	01		3'-0"	0"	8'-10"	A	STL	PT	F-1	STL	PT	1/A5.40	3/A5.40	3/A5.40	-		3	128
129	30		3'-0"	0"	8'-10"	A	WD	STN	F-1	STL	PT	1/A5.40	3/A5.40	3/A5.40	-		3	129
140	11		3'-0"	0"	8'-10"	F	AL	FF	-	AL	FF				-		3	140
141	07		4'-0"	0"	8'-10"	P	WD	STN	-	AL	FF	9/A5.40	10/A5.40	11/A5.40	12/A5.40			141
143	04		3'-0"	0"	8'-10"	A	WD	STN	F-3	STL	PT	5/A5.40	3/A5.40	2/A5.40	8/A5.40			143
144	04		3'-0"	0"	8'-10"	A	WD	STN	F-3	STL	PT	5/A5.40	3/A5.40	2/A5.40	8/A5.40			144
145	05		3'-0"	0"	8'-10"	A	WD	STN	F-3	STL	PT	5/A5.40	3/A5.40	2/A5.40	8/A5.40			145
146	07		4'-0"	0"	8'-10"	P	WD	STN	-	AL	FF	9/A5.40	10/A5.40	11/A5.40	12/A5.40			146
147	31	PR	1'-4"	4'-0"	8'-10"	C	WD	STN	F-2	STL	PT	5/A5.40	3/A5.40	----	-		2, 3, 8	147
148	30		3'-0"	0"	8'-10"	A	WD	STN	F-1	STL	PT	1/A5.40	3/A5.40	3/A5.40	-		3	148
149	30		3'-0"	0"	8'-10"	A	WD	STN	F-1	STL	PT	1/A5.40	3/A5.40	3/A5.40	-		3	149
150	32	PR	3'-0"	3'-0"	8'-10"	A	STL	PT	F-2	STL	PT	5/A5.40	3/A5.40	----	-			150
151	25		3'-0"	0"	8'-10"	A	STL	PT	F-1	STL	PT	1/A5.40	3/A5.40	3/A5.40	-		3	151
152	06	PR	4'-0"	4'-0"	8'-10"	C	STL	PT	F-2	STL	PT	5/A5.40	3/A5.40	3/A5.40	-		2, 3, 4, 5	152
153	18		4'-0"	0"	8'-10"	D	STL	PT	F-1	STL	PT				6/A5.33		3	153
163	28		3'-0"	0"	8'-10"	D	STL	PT	F-1	STL	PT				-		3	163
200	12		3'-0"	0"	8'-10"	F	AL	FF	-	-	-				-		3	200
201	16	PR	3'-0"	3'-0"	8'-10"	F	AL	FF	F-2	AL	FF				-		2, 3	201
202	22		3'-0"	0"	8'-10"	A	WD	STN	F-1	STL	PT	1/A5.40	3/A5.40	3/A5.40	-		3	202
203	30		3'-0"	0"	8'-10"	A	WD	STN	F-1	STL	PT	1/A5.40	3/A5.40	3/A5.40	-		3	203
206	20		3'-0"	0"	8'-10"	A	WD	STN	F-3A	STL	PT	5/A5.40	3/A5.40	2/A5.40	8/A5.40		3	206
207	25		3'-0"	0"	8'-10"	A	WD	STN	F-1	STL	PT	1/A5.40	3/A5.40	3/A5.40	-		3	207
208	26		3'-3"	0"	8'-10"	A	WD	STN	F-1	STL	PT	1/A5.40	3/A5.40	3/A5.40	-		3	208
209	25		3'-0"	0"	8'-10"	A	WD	STN	F-1	STL	PT	1/A5.40	3/A5.40	3/A5.40	-		3	209
210	20		3'-6"	0"	8'-10"	A	WD	STN	F-3B	STL	PT	5/A5.40	3/A5.40	2/A5.40	8/A5.40		3	210
211	04		3'-0"	0"	8'-10"	A	WD	STN	F-3	STL	PT	5/A5.40	3/A5.40	2/A5.40	8/A5.40			211
212	04		3'-0"	0"	8'-10"	A	WD	STN	F-3	STL	PT	5/A5.40	3/A5.40	2/A5.40	8/A5.40			212
212A	33	PR	3'-0"	3'-0"	8'-10"	U	WD	STN	F-1	STL	PT	1/A5.40	3/A5.40	----				212A
213	03		3'-0"	0"	8'-10"	A	WD	STN	F-3A	STL	PT				-			213
213A	05		3'-0"	0"	8'-10"	A	WD	STN	F-1	STL	PT	1/A5.40	3/A5.40	3/A5.40	-			213A
214	05		3'-0"	0"	8'-10"	A	WD	STN	F-3A	STL	PT	5/A5.40	3/A5.40	2/A5.40	8/A5.40			214
220	10		3'-0"	0"	8'-10"	F	AL	FF	-	AL	FF				-		3	220
226	30		3'-0"	0"	8'-10"	A	WD	STN	F-1	STL	PT	1/A5.40	3/A5.40	3/A5.40	-		3	226
227	30		3'-0"	0"	8'-10"	A	WD	STN	F-1	STL	PT	1/A5.40	3/A5.40	3/A5.40	-		3	227
229	29		3'-6"	0"	8'-10"	A	WD	STN	F-3B	STL	PT	5/A5.40	3/A5.40	2/A5.40	8/A5.40		3	229
230	25		3'-6"	0"	8'-10"	C	WD	STN	F-1	STL	PT	1/A5.40	3/A5.40	3/A5.40	-			230
231	25		3'-6"	0"	8'-10"	A	WD	STN	F-1	STL	PT	1/A5.40	3/A5.40	3/A5.40	-		3	231
232	07		7'-0"	0"	7'-6"	R	AL	FF	-	AL	FF	14/A5.40	----	15/A5.40	16/A5.40		6	232
233	07		7'-0"	0"	7'-6"	R	AL	FF	-	AL	FF	14/A5.40	----	15/A5.40	16/A5.40		6	233
234	07		7'-0"	0"	7'-6"	R	AL	FF	-	AL	FF	14/A5.40	----	15/A5.40	16/A5.40		6	234
235	07		4'-0"	0"	8'-10"	P	WD	STN	-	AL	FF	9/A5.40	10/A5.40	11/A5.40	12/A5.40			235
236	04		3'-0"	0"	8'-10"	A	WD	STN	F-1	STL	PT	1/A5.40	3/A5.40	3/A5.40	-			236
237	05		3'-0"	0"	8'-10"	A	WD	STN	F-3A	STL	PT	5/A5.40	3/A5.40	2/A5.40	8/A5.40			237
239	04		3'-0"	0"	8'-10"	A	WD	STN	F-3A	STL	PT	5/A5.40	3/A5.40	2/A5.40	8/A5.40			239
240	04		3'-0"	0"	8'-10"	A	WD	STN	F-3A	STL	PT	5/A5.40	3/A5.40	2/A5.40	8/A5.40			240
241	07		4'-0"	0"	8'-10"	P	WD	STN	-	AL	FF	9/A5.40	10/A5.40	11/A5.40	12/A5.40			241
244	25		3'-0"	0"	8'-10"	A	WD	STN	F-1	STL	PT	1/A5.40	3/A5.40	3/A5.40	-			244
245	04		3'-0"	0"	8'-10"	A	WD	STN	F-3	STL	PT	5/A5.40	3/A5.40	2/A5.40	8/A5.40			245

SPECIAL DOOR SCHEDULE

WT	DOOR LEAF A	DOOR HT	DOOR TYPE	DOOR MATERIAL	DOOR FINISH	FRAME MATERIAL	FRAME FINISH	DETAILS HEAD	JAMB (N)	JAMB (S)	SILL	LABEL	REMARKS / CODED NOTES	DOOR NO
S1	8'-0"	10'-0"	S	STL	FF	STL	FF	17/A5.33	13/A5.33	13/A5.33	10/A5.10	----	9	S1
S2	8'-0"	10'-0"	S	STL	FF	STL	FF	17/A5.33	13/A5.33	13/A5.33	10/A5.10	----	9	S2
S3	8'-0"	10'-0"	S	STL	FF	STL	FF	17/A5.33	13/A5.33	13/A5.33	10/A5.10	----	9	S3
S4	8'-0"	10'-0"	S	STL	FF	STL	FF	17/A5.33	13/A5.33	13/A5.33	10/A5.10	----	9	S4
S5	8'-0"	10'-0"	S	STL	FF	STL	FF	17/A5.33	13/A5.33	13/A5.33	10/A5.10	----	9	S5
S6	8'-0"	10'-0"	S	STL	FF	STL	FF	17/A5.33 SIM	13/A5.33 SIM	13/A5.33 SIM	10/A5.10 SIM	----	9	S6

RELITE SCHEDULE

RELITE NO	WIDTH	HEIGHT	FRAME TYPE	FRAME MATERIAL	FRAME FINISH	GLZ	DEPTH	DETAILS HEAD	JAMB	JAMB	SILL	LABEL	REMARKS / CODED NOTES
R1	13'-4 1/2"	5'-6"	F-23	STL	PT	A							
R2	4'-8"	5'-6"	F-1	STL	PT	A							
R3				STL	PT	A							
R5	4'-1 3/4"	4'-0"											COORD W/ INTERIOR STOREFRONT MODULE

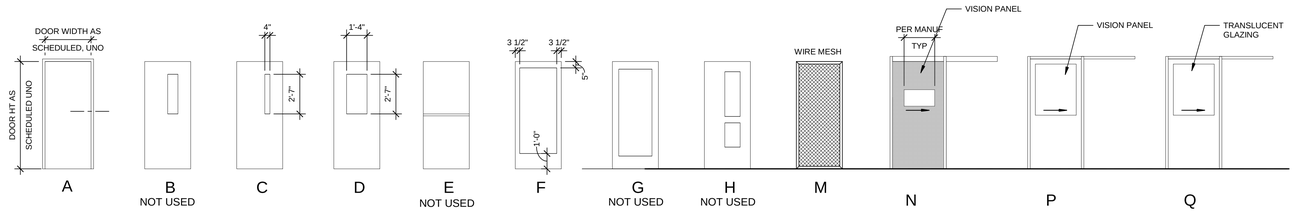

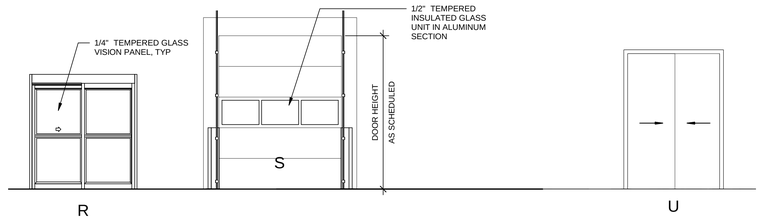

DOOR TYPES

Scale: 1/4" = 1'-0"

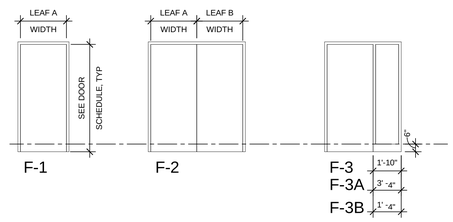

FRAME TYPES

Scale: 1/4" = 1'-0"

GENERAL DOOR & RELITE NOTES

1. ALL DOORS TO BE 1 3/4" THICK, UNLESS NOTED OTHERWISE
2. SEE SPECIFICATIONS FOR ALL DOOR, RELITE, SIDELITE AND TRANSOM GLAZING TYPES 2/A
3. - SEE SHEET A5.40 FOR INTERIOR STEEL FRAME DOOR AND RELITE DETAILS
   - SEE SHEET A5.33 FOR SPECIALTY DOOR DETAILS, UNLESS NOTED OTHERWISE
4. GLAZING DIMENSIONS FOR DOOR TYPES ARE TO INSIDE OF FRAME (CLEAR GLAZING AREA). ACTUAL CUTOUT AND TOTAL FRAME WILL BE SLIGHTLY LARGER
5. ALL DOOR HANDLES TO BE LEVER TYPE COMPLYING WITH ADA
6. ALL FRAMES IN WALL-TO-WALL CONDITIONS MUST BE FIELD VERIFIED. NUMBERS IN SCHEDULE ABOVE ARE FOR BIDDING PURPOSES ONLY.

DOOR & RELITE CODED NOTES

1. DOOR OR WINDOW SEALED TO PREVENT PASSAGE OF SMOKE.
2. PANIC HARDWARE, REFER TO HARDWARE SPECIFICATION.
3. DOOR CLOSER, REFER TO HARDWARE SPECIFICATION
4. POWER ASSISTED DOOR OPERATOR, REFER TO HARDWARE SPECIFICATION.
5. CARD READER, REFER TO HARDWARE SPECIFICATION.
6. CLEAN ROOM SLIDING DOOR WITH CONCEALED POWER ASSISTED OPERATOR.
7. PROVIDE LOUVERS IN DOOR.
8. SMALLER LEAF IS INACTIVE, DOOR TYPE A.
9. SCHEDULED DOOR WIDTH IS NOMINAL. EXACT DOOR WIDTH TO BE VERIFIED BASED ON ACTUAL MASONRY OPENING.

ABBREVIATIONS

AL	ALUMINUM
BOF	BOTTOM OF FRAME
FF	FACTORY FINISH
GL	GLASS
GRP	GLASS-FIBER REINFORCED POLYESTER
H	HINGE (JAMB)
HR	HOUR
MFR	MANUFACTURER
PLAM	PLASTIC LAMINATE
PR	PAIR OF DOORS
PT	PAINT
S	STRIKE (JAMB)
SS	STAINLESS STEEL
STL	STEEL
STL-BLK	STEEL, BLACKENED FINISH
STN	STAIN & VARNISH
TOF	TOP OF FRAME
WD	WOOD
WM	WIRE MESH

REVISIONS

2 ADD #3 02/16/2018

CONFORMED SET

WESTERN STATE HOSPITAL
BUILDING 22, PATIENT SUPPORT CENTER
PATIENT SUPPORT CENTER
9601 STEILACOOM BLVD SW, LAKEWOOD, WASHINGTON 98498-7213

STATE OF WASHINGTON
STEVEN M. SHIVER
6790
REGISTERED ARCHITECT

NAC ARCHITECTURE
nacarchitecture.com
2025 FIRST AVE | SUITE 300
SEATTLE, WA 98121
P:206.441.4522

DSHS NO	16-410G (Z-1)
NAC NO	121-16004
DRAWN	CJ
CHECKED	SW
DATE	03/16/2018

© 2016 NAC Inc.

DOOR & RELITE SCHEDULE

A3.32

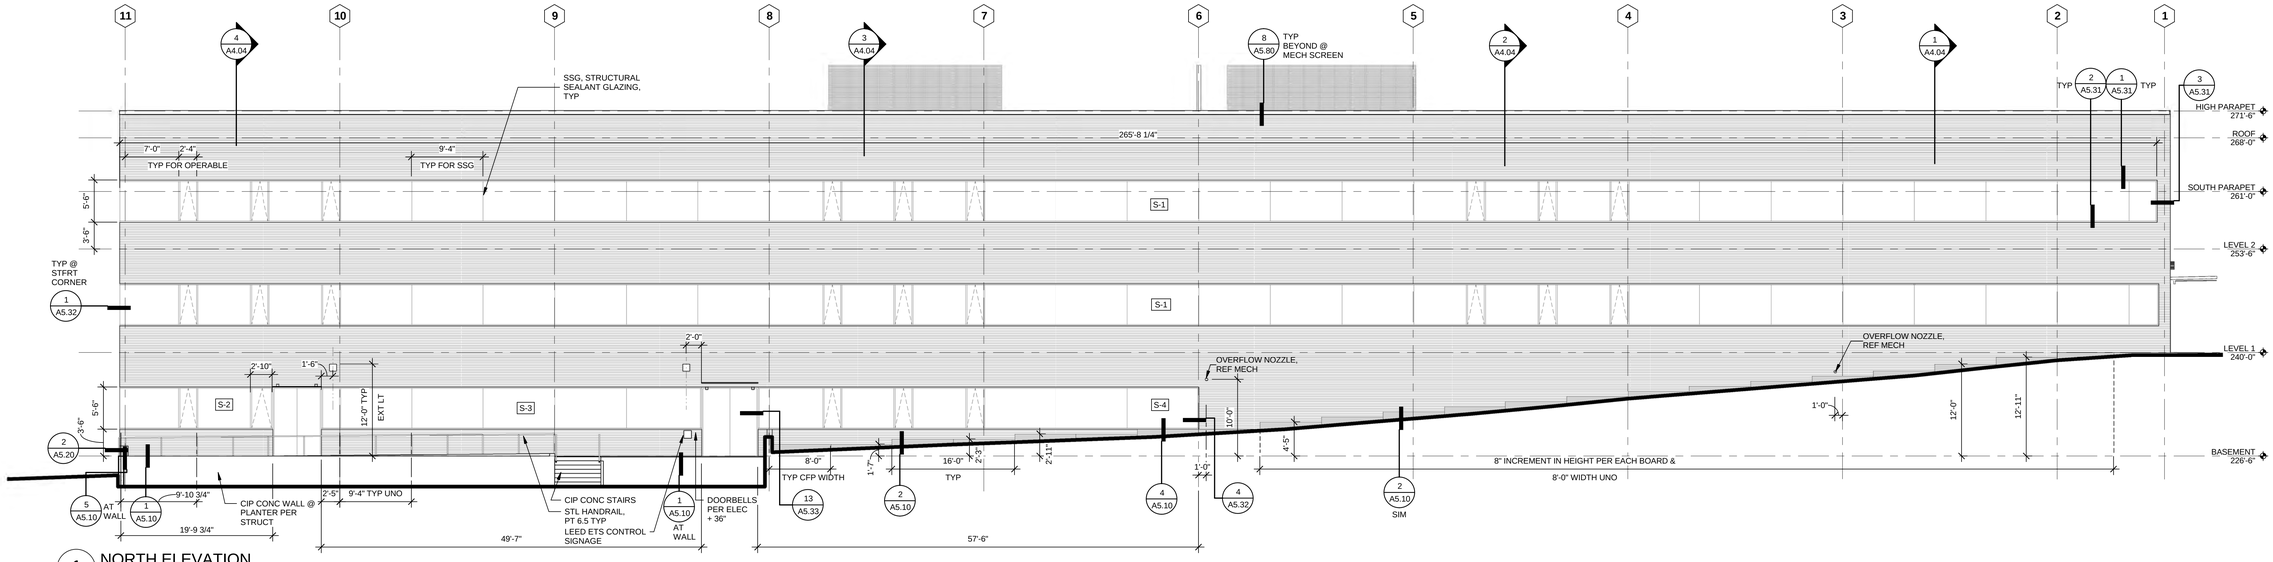

1 NORTH ELEVATION
Scale: 1/8" = 1'-0"

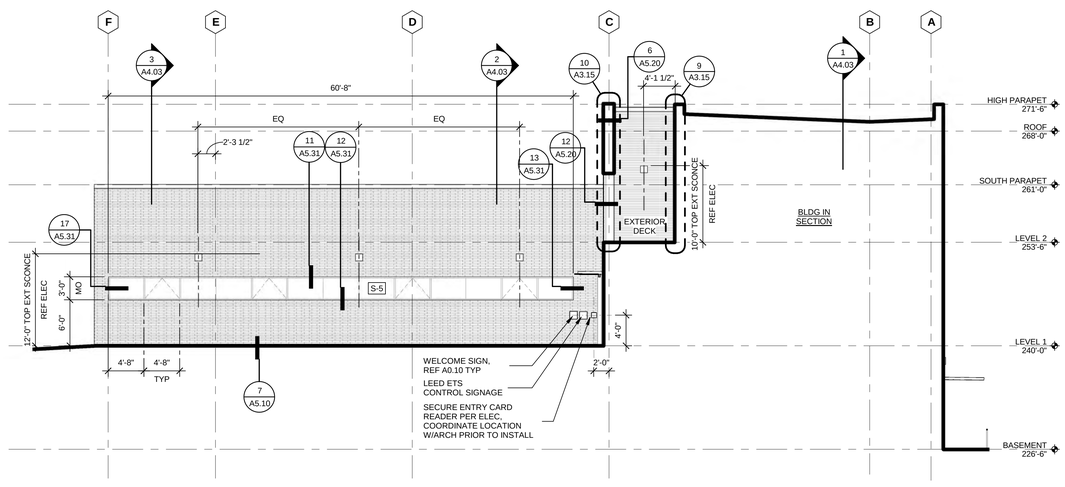

2 EAST ELEVATION - A
Scale: 1/8" = 1'-0"

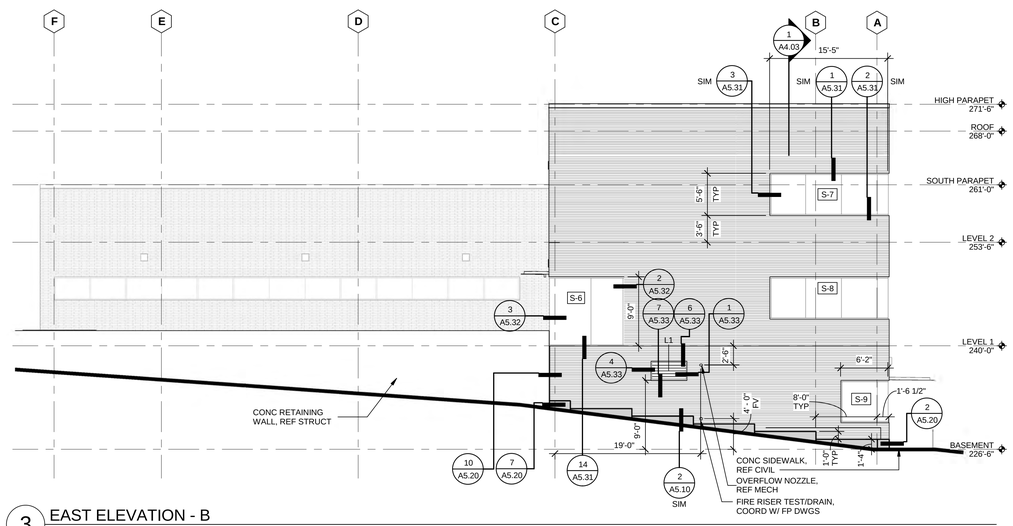

3 EAST ELEVATION - B
Scale: 1/8" = 1'-0"

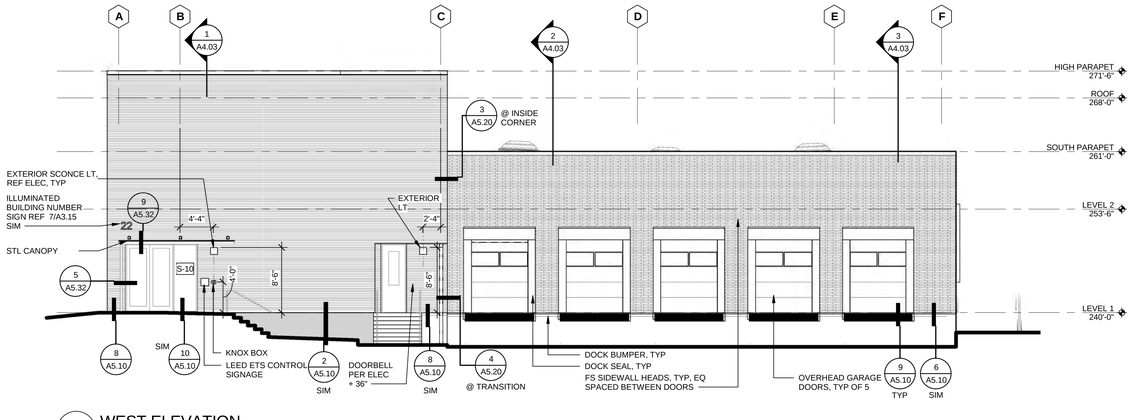

4 WEST ELEVATION
Scale: 1/8" = 1'-0"

EXTERIOR ELEVATION GENERAL NOTES

1. LOCATION AND SPACING OF WINDOW MULLIONS, MASONRY CONTROL JOINTS AND COURSE PATTERNS, ETC., ARE TO BE AS SHOWN ON EXTERIOR ELEVATIONS. WHERE NOT DIMENSIONED OR DETAILED, WINDOW MULLIONS AND MATERIAL JOINTS ARE TO BE EQUALLY SPACED AND/OR CENTERED/ALIGNED W/ ADJACENT ELEMENT (MASONRY COLUMN, EDGE OR CENTER LINE OF WINDOW OR DOOR OPENING, ETC.) AS SHOWN.
2. CJ'S EXTEND FULL HEIGHT OF MASONRY, TYP. W/ HERE "CJ" IS INDICATED AT INSIDE CORNERS THE JOINT SHALL PENETRATE THE MASONRY SURFACE ON WHICH THE LABEL OCCURS. SEE DETAILS FOR ADDITIONAL CJ LOCATIONS.
3. ALL WINDOW AND LOUVER DIMENSIONS ARE FOR ROUGH OR MASONRY OPENING, UNLESS NOTED OTHERWISE. SEE PLANS FOR ADDITIONAL DIMENSION INFORMATION.
4. EXTERIOR WALL FINISHES EXTEND FULL HEIGHT TO SOFFITS (NOT SHOWN WHERE EAVES OBSCURE VIEW). SEE BUILDING SECTIONS & DETAILS.
5. FOR EXTERIOR FINISH DESCRIPTIONS, 8.9 AND 8.10, REF MATERIALS LEGEND SHEET A3.31.

MATERIALS LEGEND

- BRICK VENEER REF 1/A5.20 (ASSOC FLASHING MATERIAL 8.10 TYP)
- HORIZONTAL METAL PANEL (ASSOC FLASHING MATERIAL 8.10 TYP)
- CEMENT FIBER PANEL

NOTE: THIS LEGEND DOES NOT INCLUDE ALL MATERIALS. SEE NOTES & REFERENCED DETAILS FOR ADDITIONAL INFORMATION.

GLAZING TYPE LEGEND

S	STOREFRONT
CW	CURTAIN WALL
W	WINDOW
L	LOUVER

(ASSOC FLASHING MATERIAL 8.9 TYP UNO)

GLAZING LEGEND

- CLEAR GLASS
- TRANSLUCENT GLASS

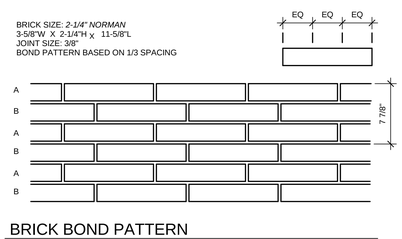

BRICK BOND PATTERN
Scale: 1 1/2" = 1'-0"

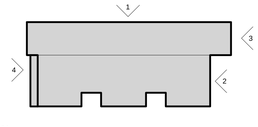

KEY PLAN
Scale: NTS

REVISIONS

CONFORMED SET

WESTERN STATE HOSPITAL
BUILDING 22, PATIENT SUPPORT CENTER
PATIENT SUPPORT CENTER
9601 STEILACOOM BLVD SW, LAKEWOOD, WA 98498-7213

5790 REGISTERED ARCHITECT
STEVEN M. SHIVER
STATE OF WASHINGTON

NAC ARCHITECTURE
nacarchitecture.com
2025 FIRST AVE | SUITE 300
SEATTLE, WA 98121
P:206.441.4522

© 2016 NAC Inc.

DSHS NO	16-410G (Z-1)
NAC NO	121-16004
DRAWN	CJ
CHECKED	DS
DATE	03/16/2018

EXTERIOR ELEVATIONS

A4.01

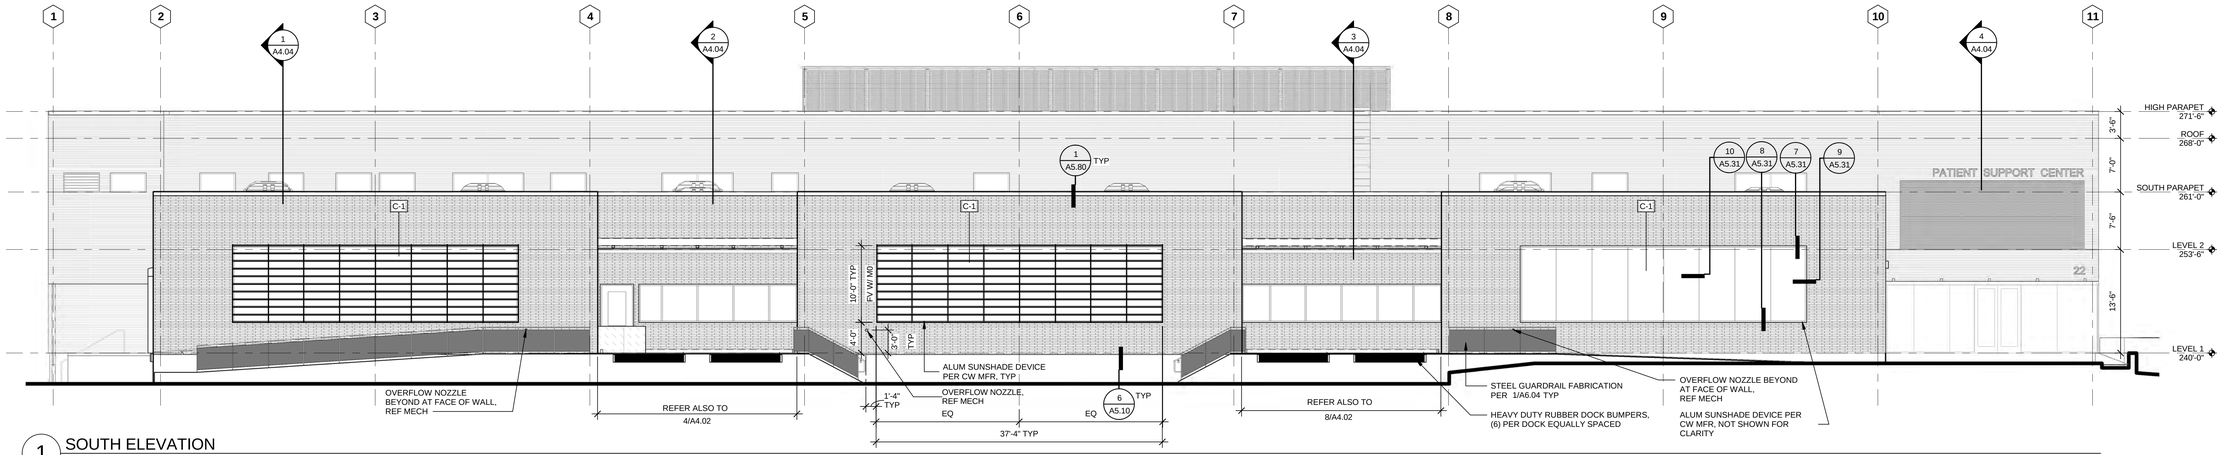

1 SOUTH ELEVATION
Scale: 1/8" = 1'-0"

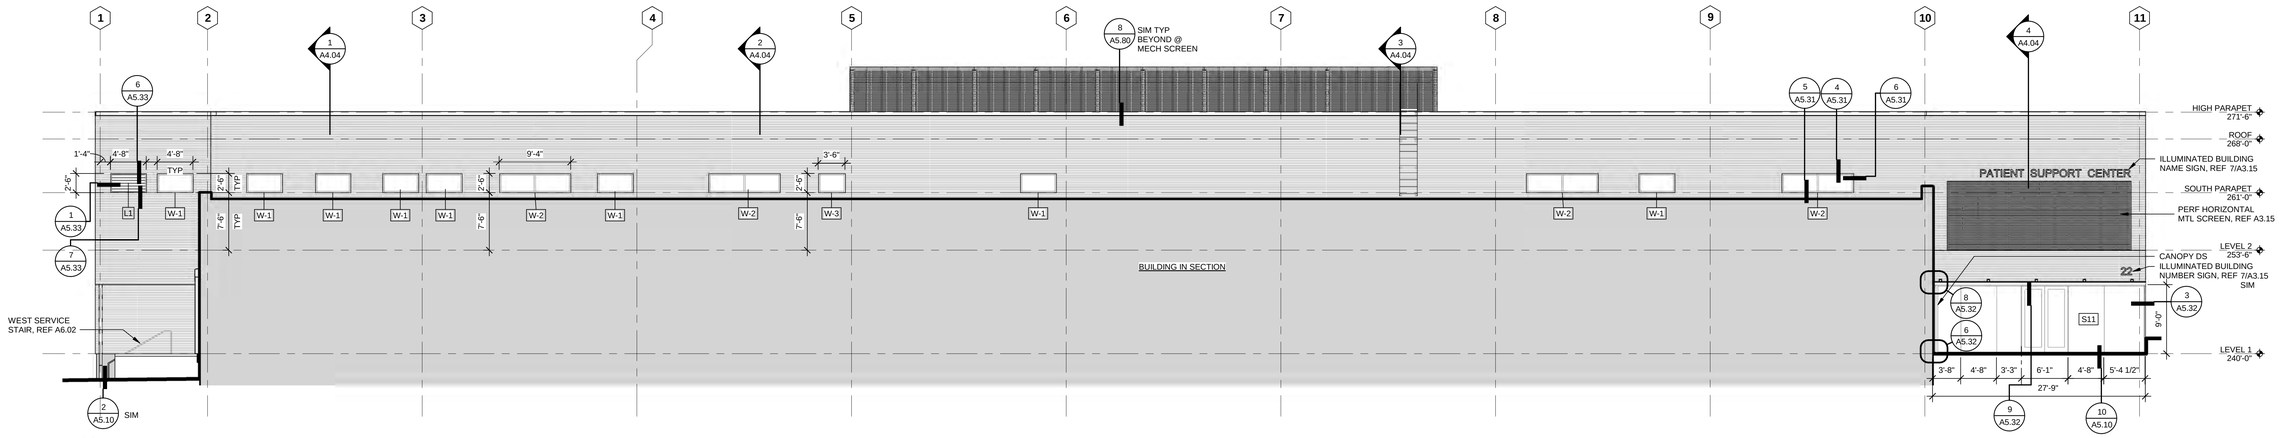

2 SOUTH PARTIAL ELEVATION - SECOND FLOOR
Scale: 1/8" = 1'-0"

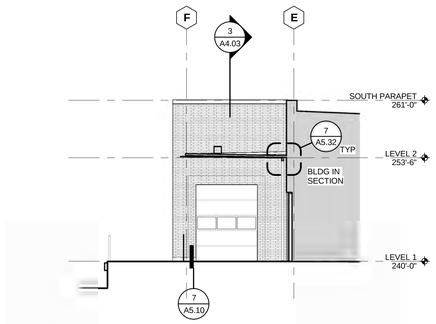

3 EAST PARTIAL ELEVATION - DOCK 1
Scale: 1/8" = 1'-0"

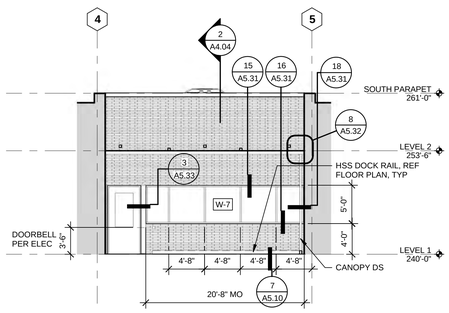

4 SOUTH PARTIAL ELEVATION - DOCK 1
Scale: 1/8" = 1'-0"

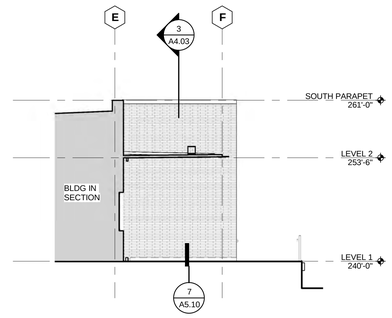

5 WEST PARTIAL ELEVATION - DOCK 1
Scale: 1/8" = 1'-0"

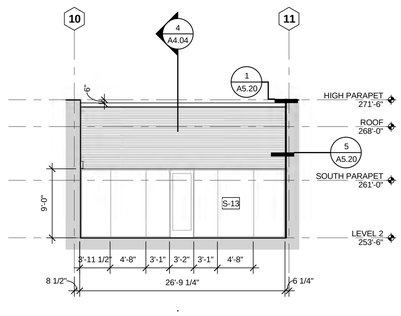

6 SOUTH ELEVATION - EXT DECK
Scale: 1/8" = 1'-0"

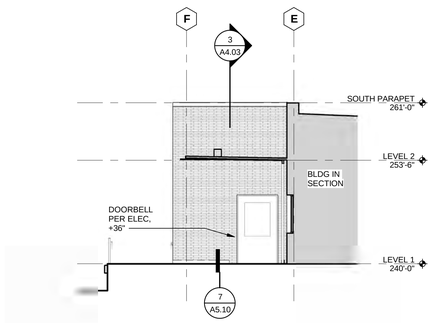

7 EAST PARTIAL ELEVATION - DOCK 2
Scale: 1/8" = 1'-0"

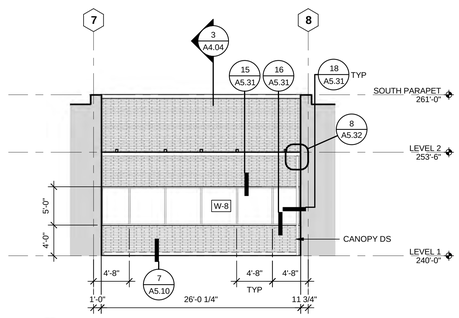

8 SOUTH PARTIAL ELEVATION - DOCK 2
Scale: 1/8" = 1'-0"

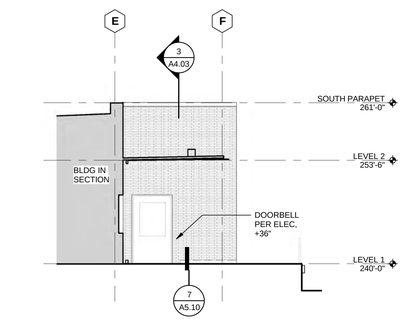

9 WEST PARTIAL ELEVATION - DOCK 2
Scale: 1/8" = 1'-0"

MATERIALS LEGEND

- BRICK VENEER REF 1/A5.20 (ASSOC FLASHING MATERIAL 8.10 TYP)
- HORIZONTAL METAL PANEL (ASSOC FLASHING MATERIAL 8.10 TYP)
- CEMENT FIBER PANEL

NOTE: THIS LEGEND DOES NOT INCLUDE ALL MATERIALS. SEE NOTES & REFERENCED DETAILS FOR ADDITIONAL INFORMATION.

GLAZING TYPE LEGEND

S	STOREFRONT
CW	CURTAIN WALL
W	WINDOW
L	LOUVER

(ASSOC FLASHING MATERIAL 8.9 TYP UNO)

GLAZING LEGEND

- CLEAR GLASS
- TRANSLUCENT GLASS

EXTERIOR ELEVATION GENERAL NOTES

1. LOCATION AND SPACING OF WINDOW MULLIONS, MASONRY CONTROL JOINTS AND COURSE PATTERNS, ETC., ARE TO BE AS SHOWN ON EXTERIOR ELEVATIONS. WHERE NOT DIMENSIONED OR DETAILED, WINDOW MULLIONS AND MATERIAL JOINTS ARE TO BE EQUALLY SPACED AND/OR CENTERED/ALIGNED W/ ADJACENT ELEMENT (MASONRY COLUMN, EDGE OR CENTER LINE OF WINDOW OR DOOR OPENING, ETC.) AS SHOWN.
2. CJ'S EXTEND FULL HEIGHT OF MASONRY, TYP. WHERE "CJ" IS INDICATED AT INSIDE CORNERS THE JOINT SHALL PENETRATE THE MASONRY SURFACE ON WHICH THE LABEL OCCURS. SEE DETAILS FOR ADDITIONAL CJ LOCATIONS.
3. ALL WINDOW AND LOUVER DIMENSIONS ARE FOR ROUGH OR MASONRY OPENING, UNLESS NOTED OTHERWISE. SEE PLANS FOR ADDITIONAL DIMENSION INFORMATION.
4. EXTERIOR WALL FINISHES EXTEND FULL HEIGHT TO SOFFITS (NOT SHOWN WHERE EAVES OBSCURE VIEW). SEE BUILDING SECTIONS & DETAILS.
5. FOR EXTERIOR FINISH DESCRIPTIONS, 8.9 AND 8.10, REF MATERIALS LEGEND SHEET A3.31.

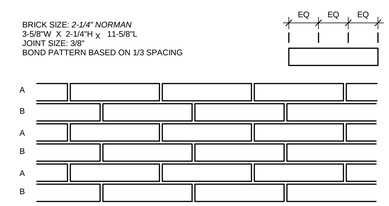

BRICK BOND PATTERN
Scale: 1 1/2" = 1'-0"

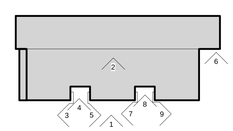

N KEY PLAN
Scale: NTS

REVISIONS

CONFORMED SET

WESTERN STATE HOSPITAL
BUILDING 22, PATIENT SUPPORT CENTER
PATIENT SUPPORT CENTER
9601 STEILACOOM BLVD SW, LAKEWOOD, WA SHINGTON 98498-7213

5790 REGISTERED ARCHITECT
STEVEN M. SHIVER
STATE OF WASHINGTON

NAC ARCHITECTURE
nacarchitecture.com
2025 FIRST AVE | SUITE 300
SEATTLE, WA 98121
P:206.441.4522

DSHS NO	16-410G (2-1)
NAC NO	121-16004
DRAWN	CJ
CHECKED	DS
DATE	03/16/2018

© 2016 NAC, Inc.

EXTERIOR ELEVATIONS

A4.02

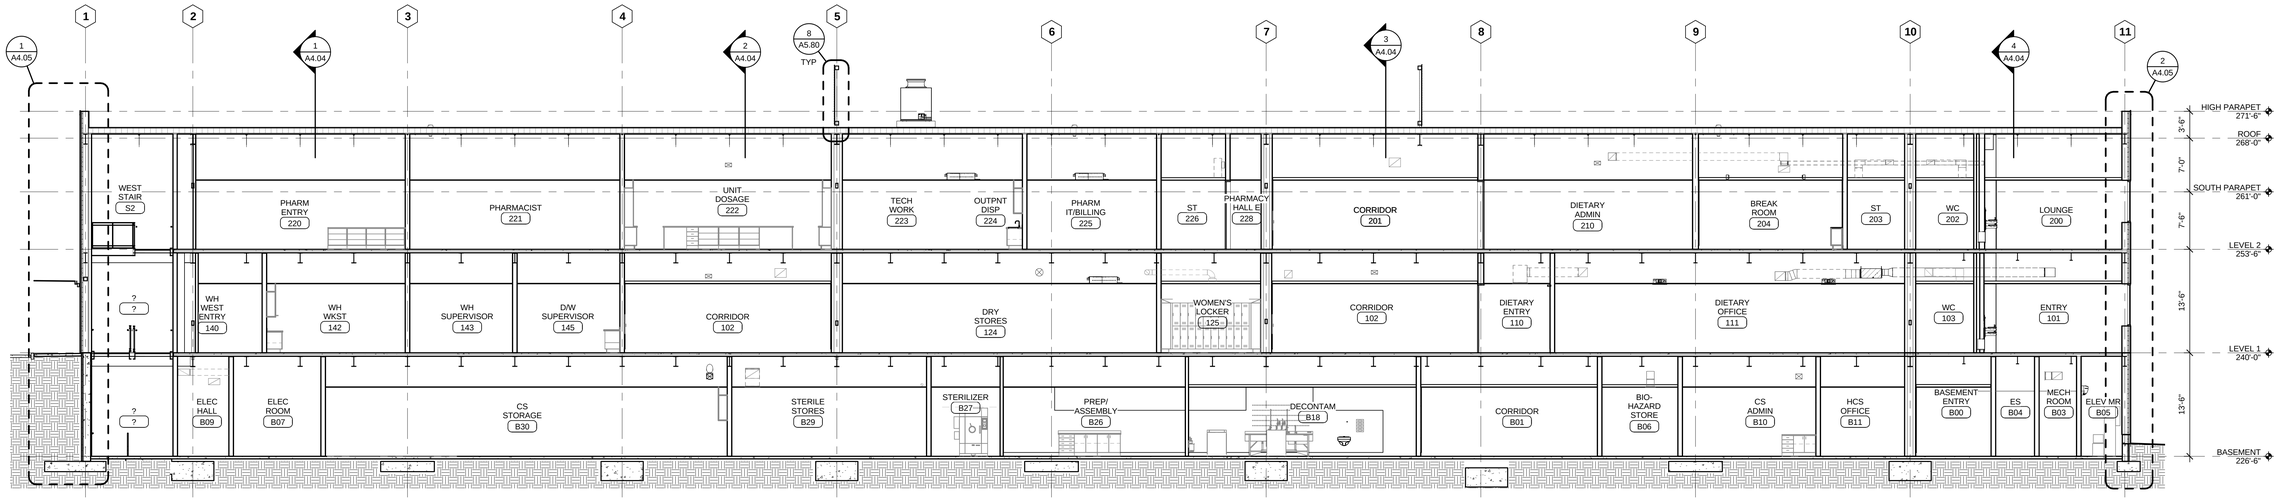

1 SECTION A
Scale: 1/8" = 1'-0"

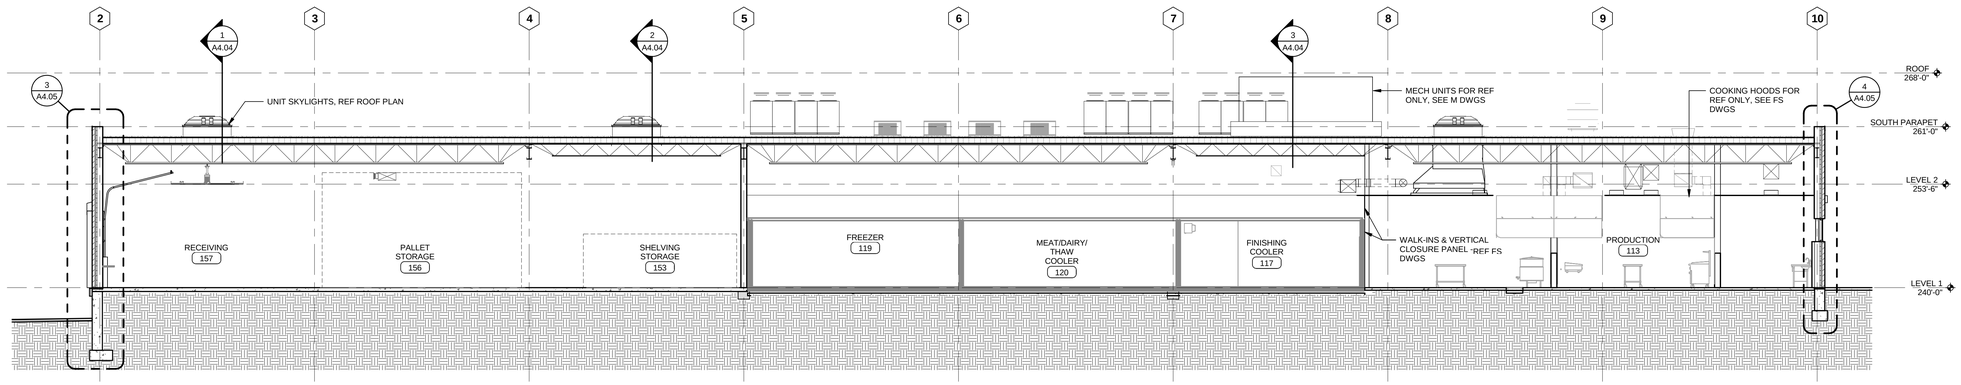

2 SECTION B
Scale: 1/8" = 1'-0"

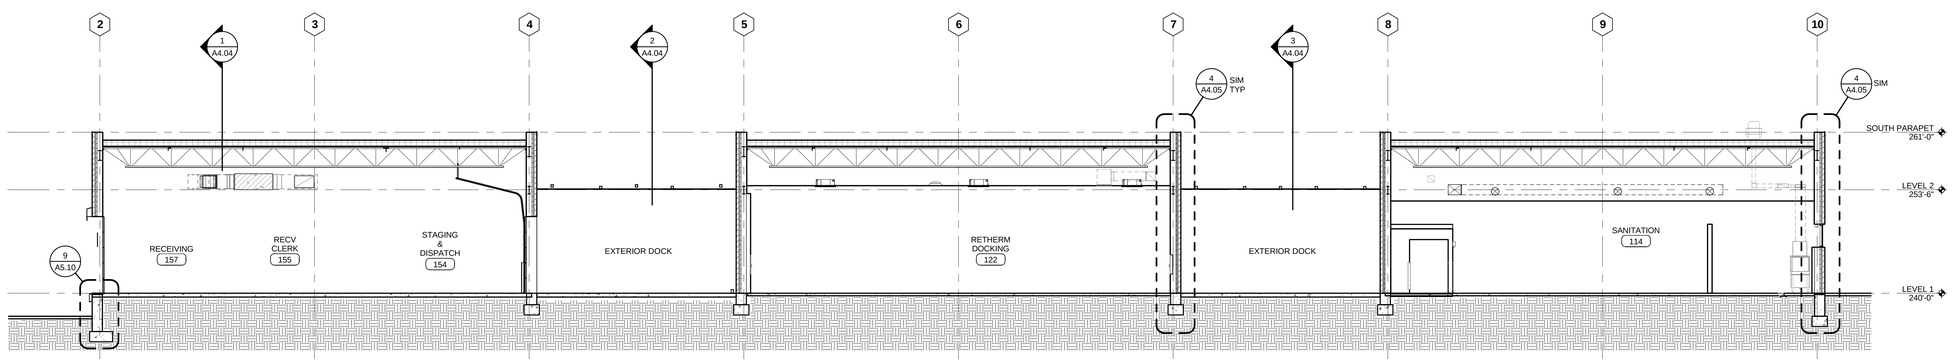

3 SECTION C
Scale: 1/8" = 1'-0"

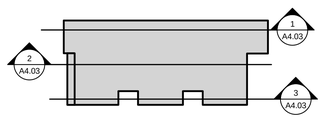

N
KEY PLAN
Scale: NTS

REVISIONS

CONFORMED SET

WESTERN STATE HOSPITAL
BUILDING 22, PATIENT SUPPORT CENTER
PATIENT SUPPORT CENTER
9601 STEILACOOM BLVD SW, LAKEWOOD, WASHINGTON 98498-7213

S790 REGISTERED ARCHITECT
STEVEN M. SHIVER
STATE OF WASHINGTON

NAC ARCHITECTURE
nacarchitecture.com
2025 FIRST AVE | SUITE 300
SEATTLE, WA 98121
P:206.441.4522

DSHS NO	16-410G (2-1)
NAC NO	121-16004
DRAWN	CJ
CHECKED	SW
DATE	03/16/2018

© 2016 NAC Inc.

BUILDING SECTIONS

A4.03

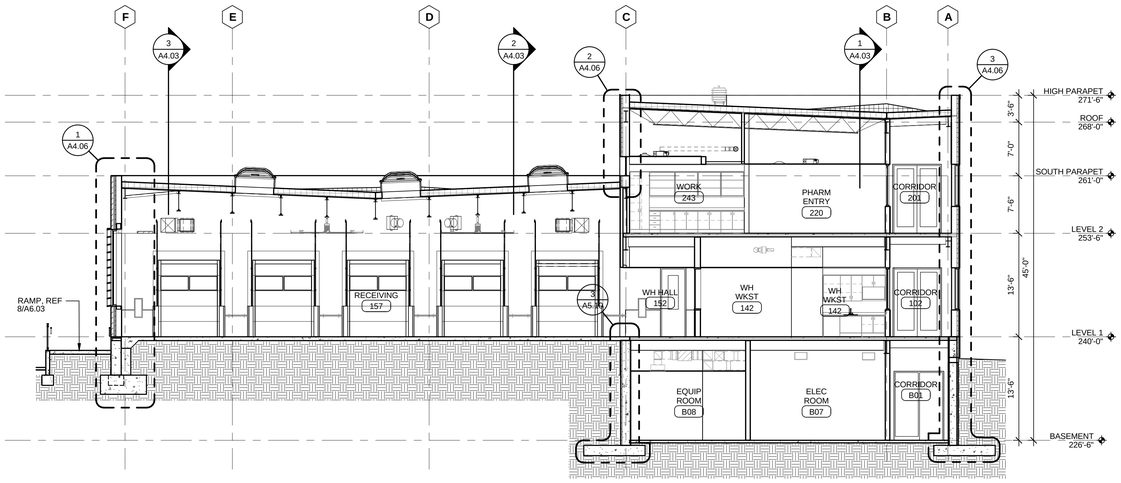

1 SECTION D
Scale: 1/8" = 1'-0"

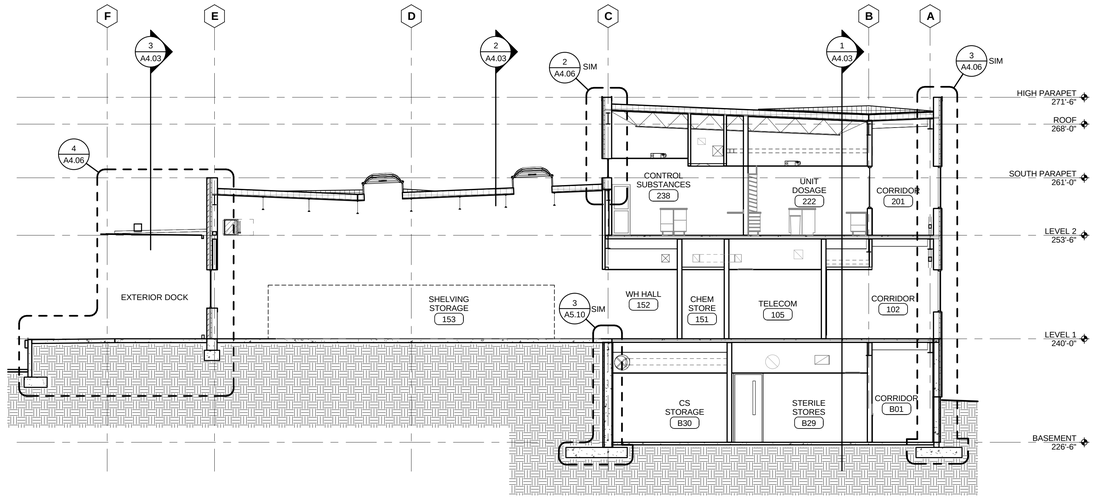

2 SECTION E
Scale: 1/8" = 1'-0"

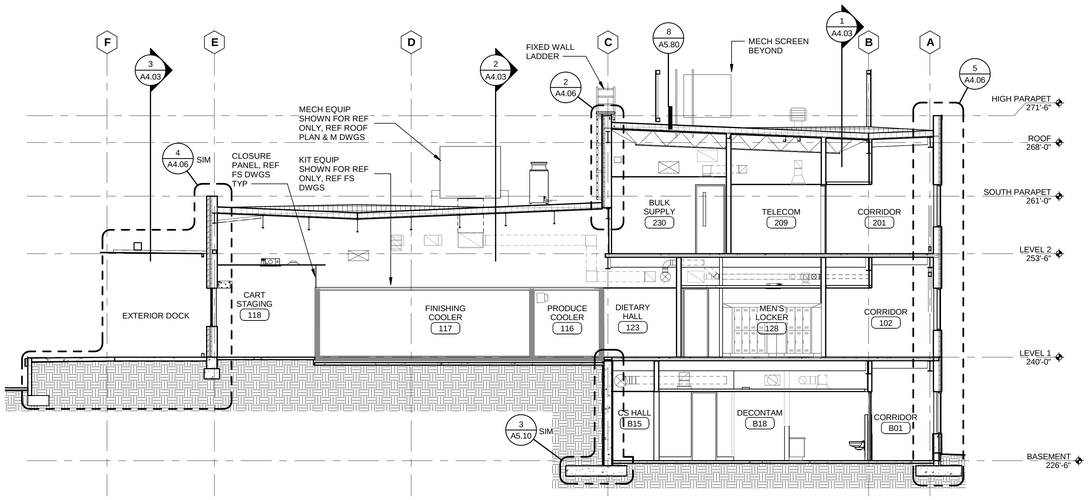

3 SECTION F
Scale: 1/8" = 1'-0"

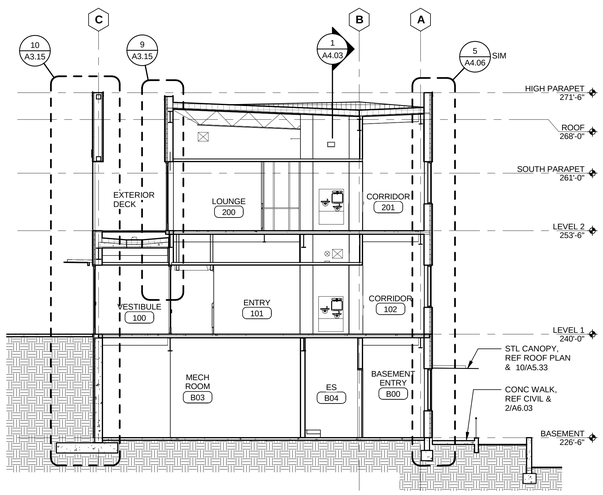

4 SECTION G
Scale: 1/8" = 1'-0"

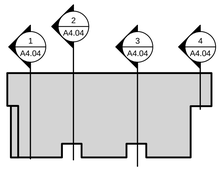

N
KEY PLAN
Scale: NTS

REVISIONS

CONFORMED SET

WESTERN STATE HOSPITAL
BUILDING 22, PATIENT SUPPORT
PATIENT SUPPORT CENTER
9601 STEILACOOM BLVD SW, LAKEWOOD, WASHINGTON 98498-7213

5790 REGISTERED ARCHITECT
STEVEN M. SHIVER
STATE OF WASHINGTON

NAC ARCHITECTURE
nacarchitecture.com
2025 FIRST AVE | SUITE 300
SEATTLE, WA 98121
P:206.441.4522

© 2016 NAC, PC

DSHS NO	16-410G (Z-1)
NAC NO	121-16004
DRAWN	CJ
CHECKED	SW
DATE	03/16/2018

BUILDING SECTIONS

A4.04

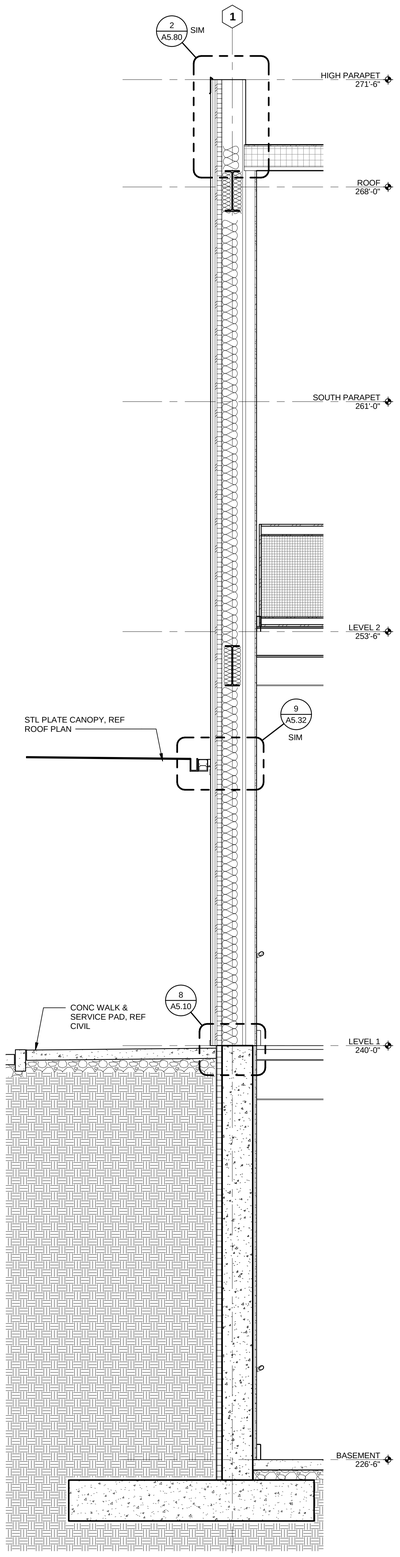

1 WALL SECTION A-1
Scale: 1/2" = 1'-0"

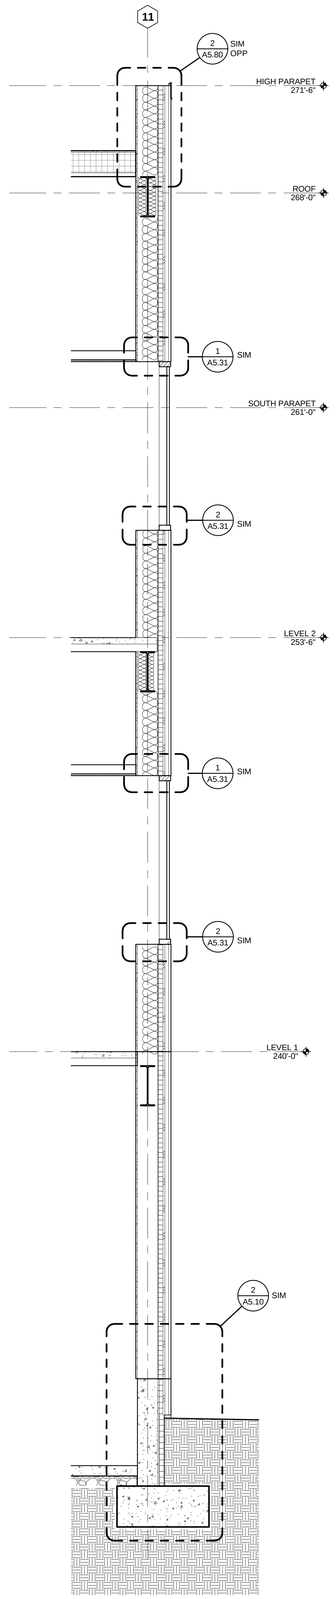

2 WALL SECTION A-3
Scale: 1/2" = 1'-0"

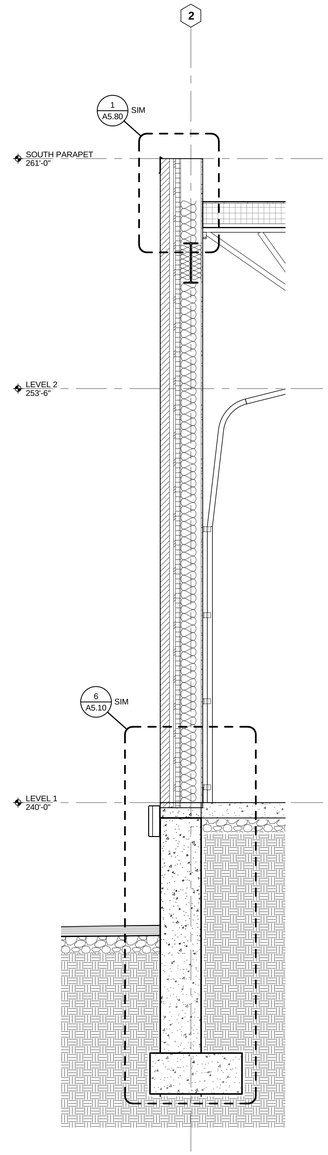

3 WALL SECTION B-1
Scale: 1/2" = 1'-0"

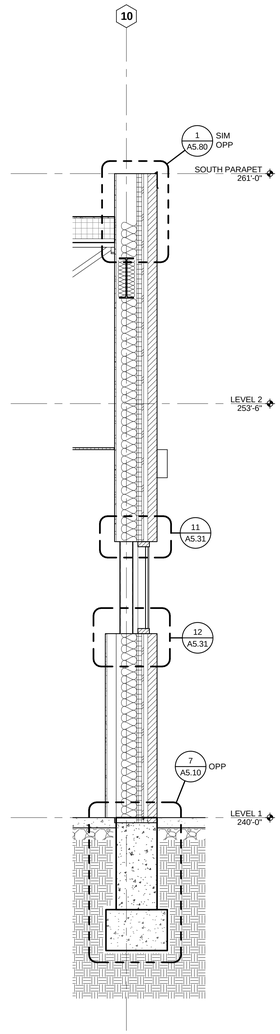

4 WALL SECTION B-2
Scale: 1/2" = 1'-0"

REVISIONS

CONFORMED SET

WESTERN STATE HOSPITAL
BUILDING 22, PATIENT SUPPORT CENTER
PATIENT SUPPORT CENTER
9601 STEILACOOM BLVD SW, LAKEWOOD, WASHINGTON 98498-7213

5790 REGISTERED ARCHITECT
STEVEN M. SHIVER
STATE OF WASHINGTON

NAC ARCHITECTURE
nacarchitecture.com
2025 FIRST AVE | SUITE 300
SEATTLE, WA 98121
P:206.441.4522

© 2016 NAC, Inc.

DSHS NO	16-410G (Z-1)
NAC NO	121-16004
DRAWN	CJ
CHECKED	SW
DATE	03/16/2018

WALL SECTIONS

A4.05

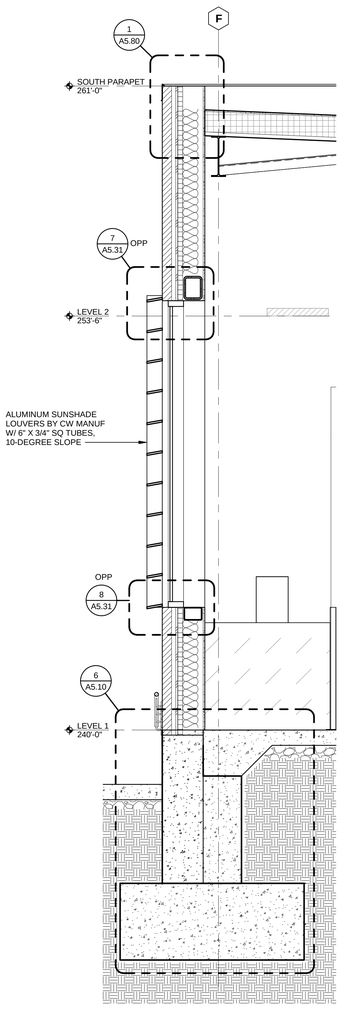

1 WALL SECTION D-1
Scale: 1/2" = 1'-0"

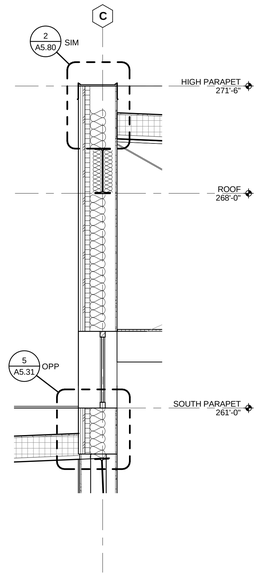

2 WALL SECTION D-2
Scale: 1/2" = 1'-0"

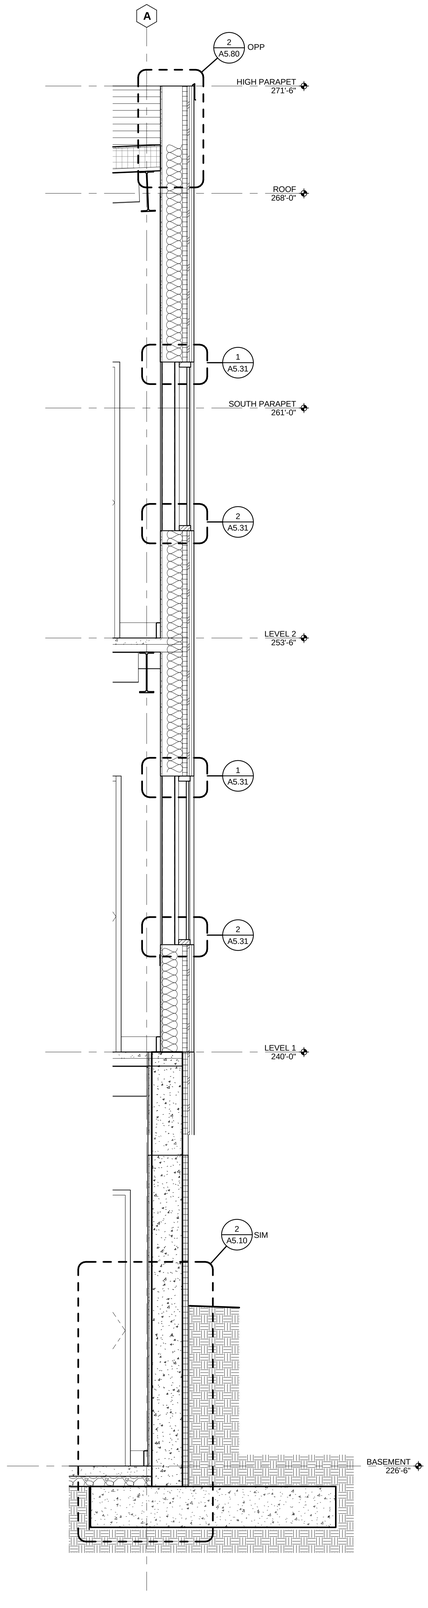

3 WALL SECTION D-3
Scale: 1/2" = 1'-0"

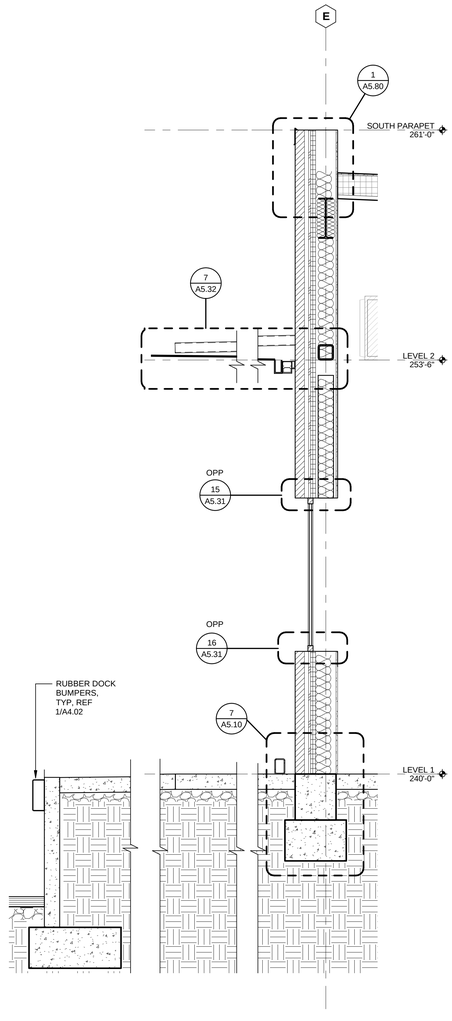

4 WALL SECTION E-1
Scale: 1/2" = 1'-0"

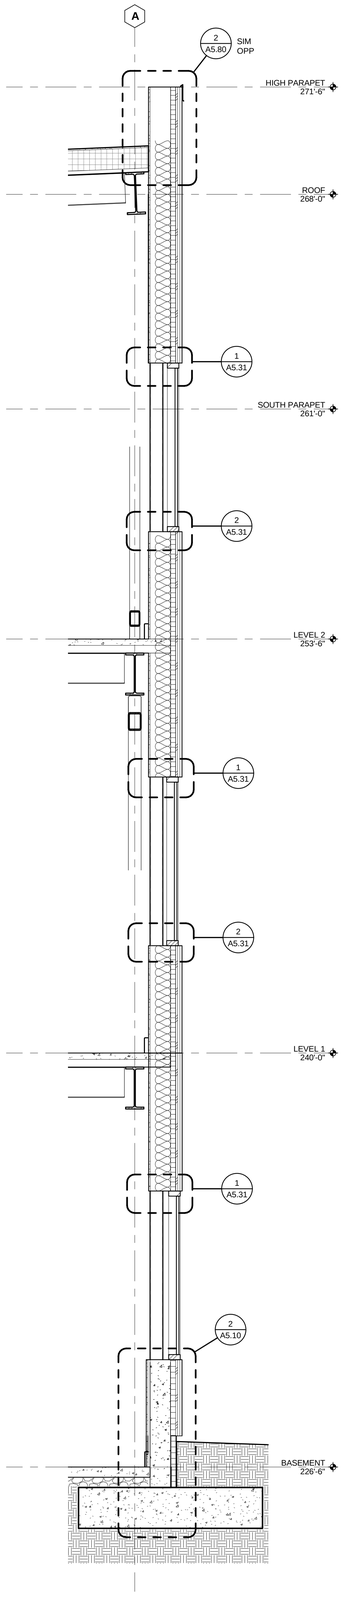

5 WALL SECTION F-1
Scale: 1/2" = 1'-0"

REVISIONS

CONFORMED SET

WESTERN STATE HOSPITAL
BUILDING 22, PATIENT SUPPORT CENTER
PATIENT SUPPORT CENTER
9601 STELLACOOM BLVD SW, LAKEWOOD, WA SHINGTON 98498-7213

5790 REGISTERED ARCHITECT
STEVEN M. SHIVER
STATE OF WASHINGTON

NAC ARCHITECTURE
nacarchitecture.com
2025 FIRST AVE | SUITE 300
SEATTLE, WA 98121
P:206.441.4522

DSHS NO	16-410G (2-1)
NAC NO	121-16004
DRAWN	CJ
CHECKED	SW
DATE	03/16/2018

© 2016 NAC Inc.

WALL SECTIONS

A4.06

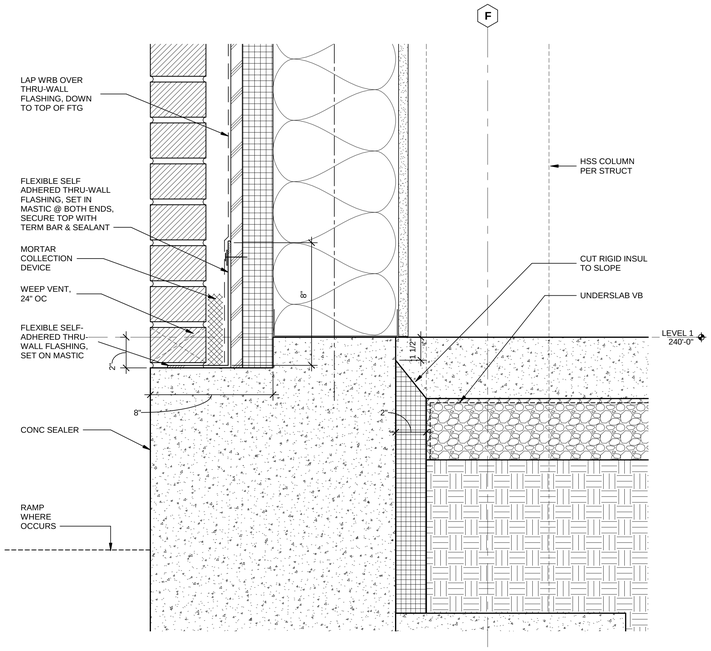

6 FOUNDATION @ MASONRY @ GRID F
Scale: 3" = 1'-0"

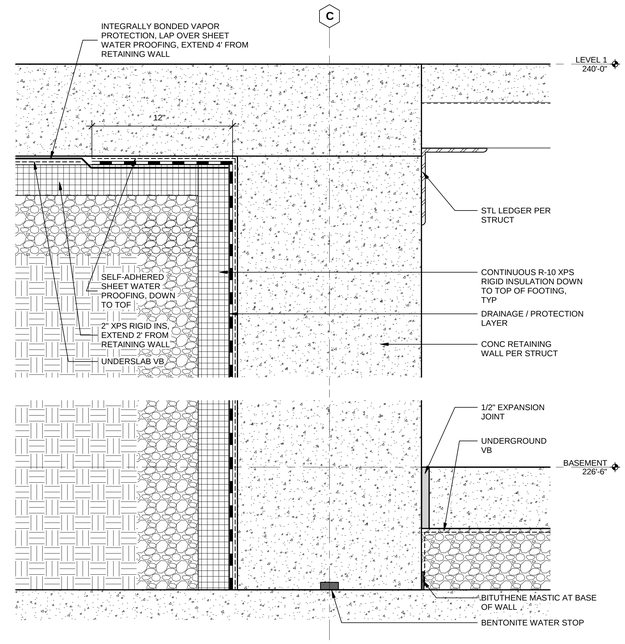

3 FOUNDATION @ BASEMENT GRID C RETAINING WALL
Scale: 3" = 1'-0"

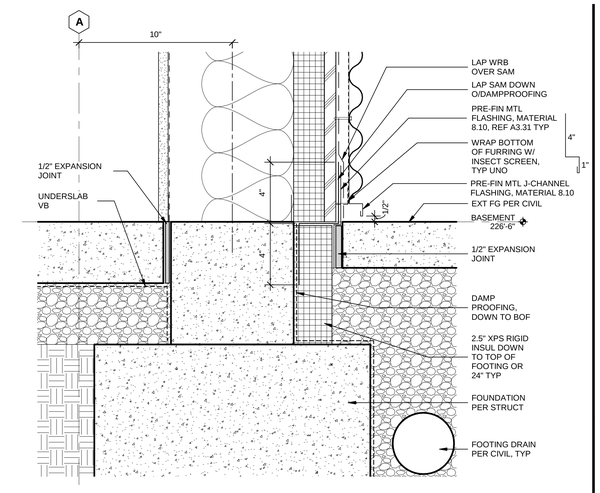

1 FOUNDATION @ MTL SIDING
Scale: 3" = 1'-0"

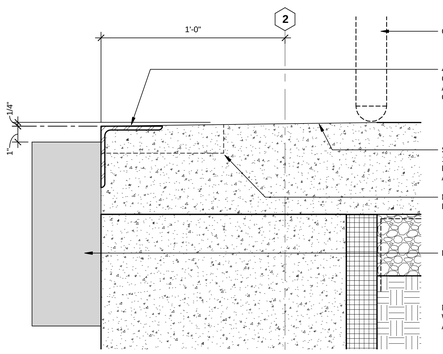

9 OVERHEAD SECTIONAL DOOR SILL
Scale: 3" = 1'-0"

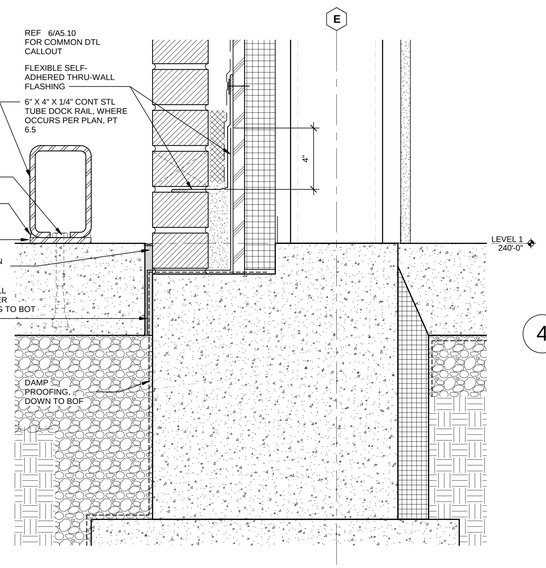

7 FOUNDATION @ MASONRY
Scale: 3" = 1'-0"

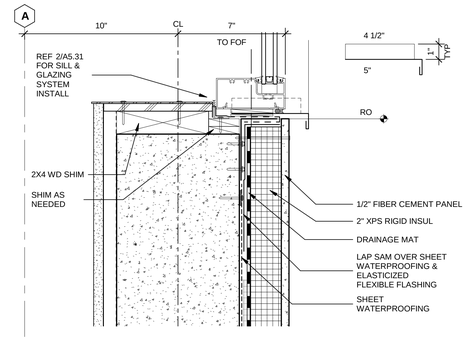

4 CFP @ STFRT SILL
Scale: 3" = 1'-0"

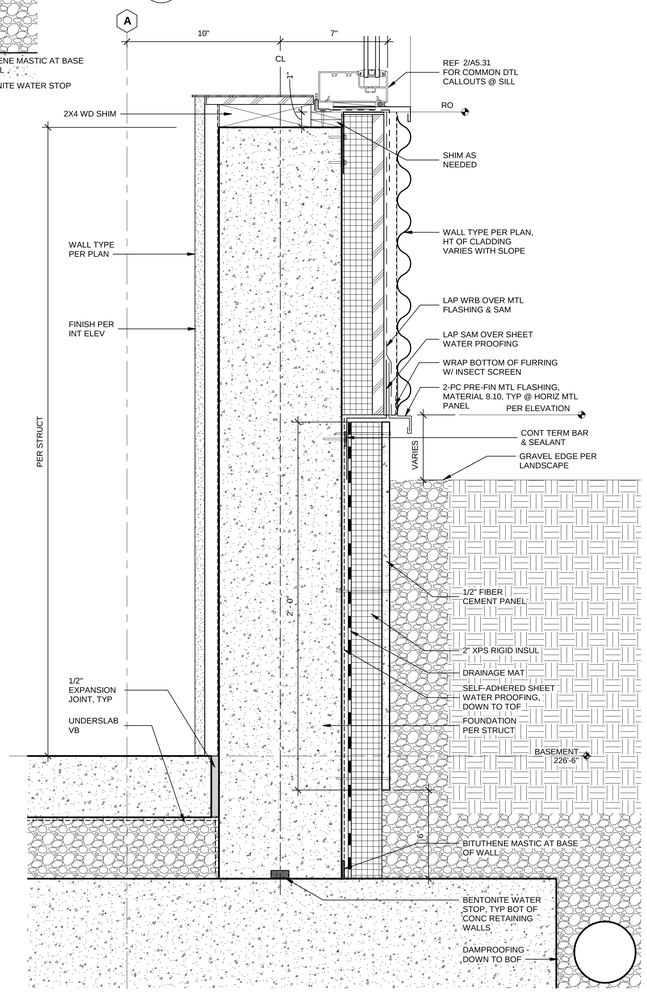

2 FOUNDATION @ MTL SIDING @ RETAINING WALL
Scale: 3" = 1'-0"

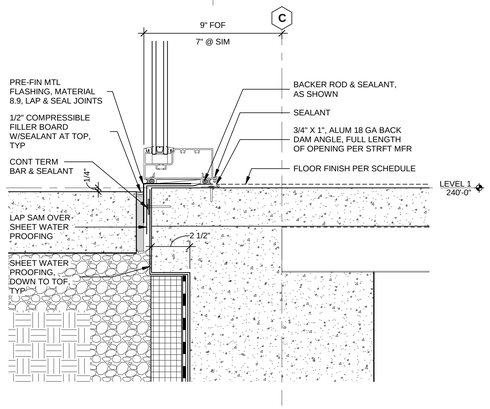

10 FOUNDATION @ GRID C RETAINING @ STFRT
Scale: 3" = 1'-0"

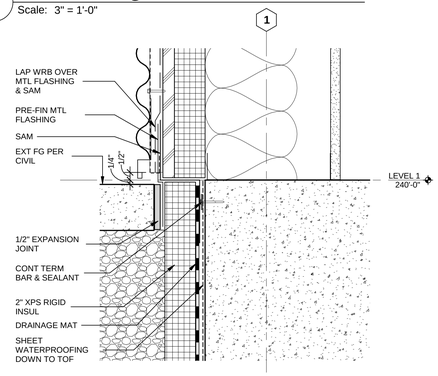

8 FOUNDATION @ RETAINING WALL
Scale: 3" = 1'-0"

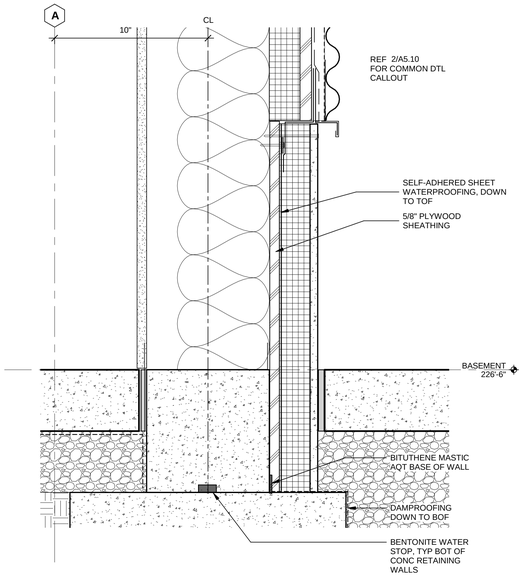

5 FOUNDATION @ GRID A & 11
Scale: 3" = 1'-0"

REVISIONS

CONFORMED SET

WESTERN STATE HOSPITAL
BUILDING 22, PATIENT SUPPORT CENTER
PATIENT SUPPORT CENTER
9601 STEILACOOM BLVD SW, LAKEWOOD, WASHINGTON 98498-7213

5790 REGISTERED ARCHITECT
STEVEN M. SHIVER
STATE OF WASHINGTON

NAC ARCHITECTURE
nacarchitecture.com
2025 FIRST AVE | SUITE 300
SEATTLE WA 98121
P:206.441.4522

© 2016 NAC INC

DSHS NO	16-410G (2-1)
NAC NO	121-16004
DRAWN	CJ
CHECKED	DS
DATE	03/16/2018

EXTERIOR DETAILS - FOUNDATION

A5.10

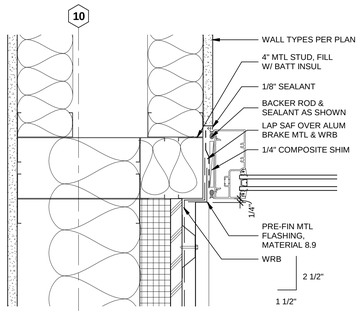

11 TRANSITION, 22QA TO STFRT
Scale: 3" = 1'-0"

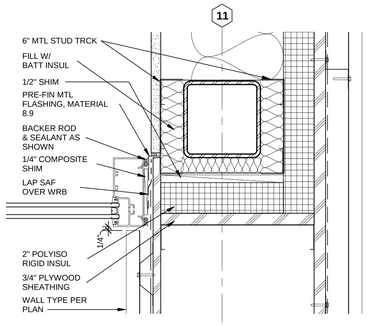

8 TRANSITION, 26QQ TO STFRT
Scale: 3" = 1'-0"

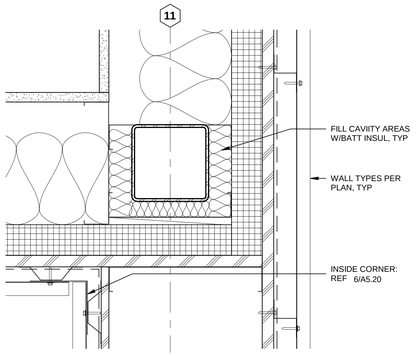

5 TRANSITION, 24QA TO 26QQ
Scale: 3" = 1'-0"

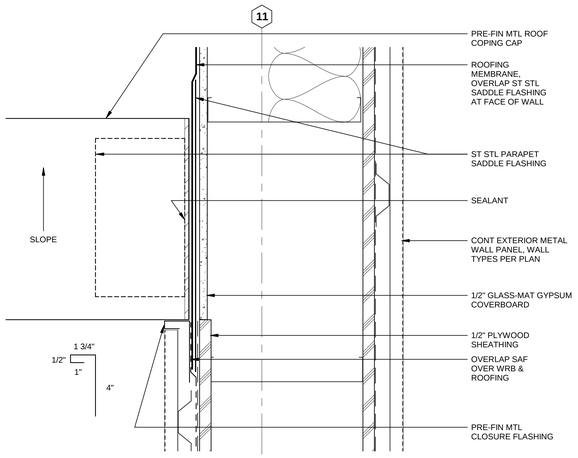

1 PARAPET SADDLE AT WALL INTERSECTION (PLAN)
Scale: 3" = 1'-0"

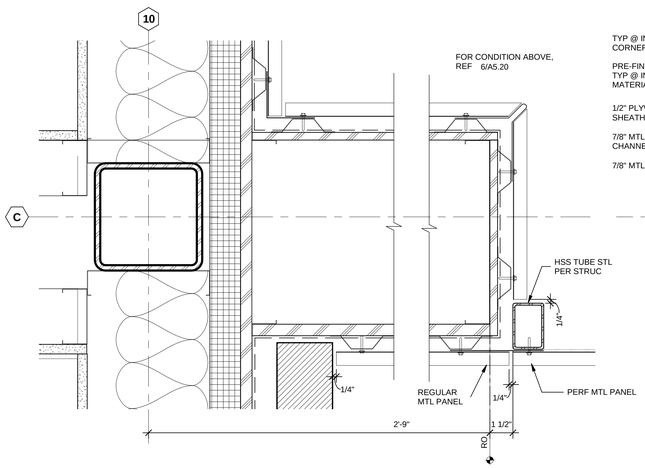

12 LOW TRANSITION, 22QA TO 25QQ
Scale: 3" = 1'-0"

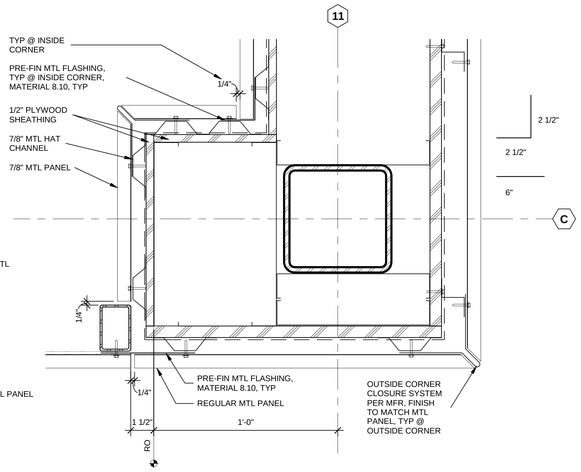

9 TRANSITION, 25QQ TO 26QQ
Scale: 3" = 1'-0"

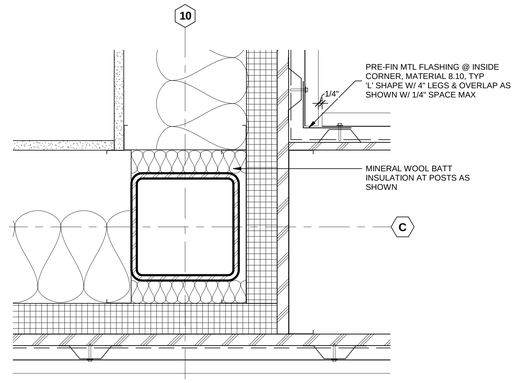

6 TYP MTL PANEL INSIDE CORNER & HIGH TRANSITION, 22QA TO 25QQ
Scale: 3" = 1'-0"

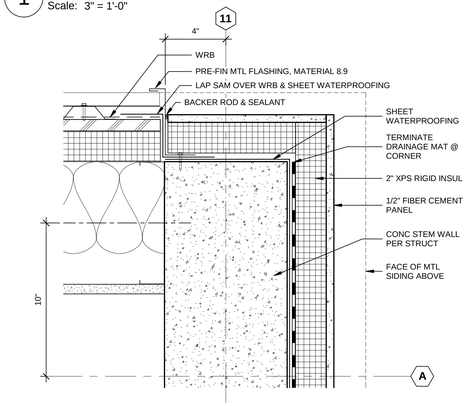

2 MTL PANEL @ CFP
Scale: 3" = 1'-0"

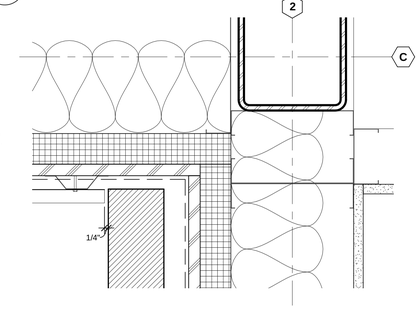

3 MTL PANEL TO MASONRY @ INSIDE CORNER
Scale: 3" = 1'-0"

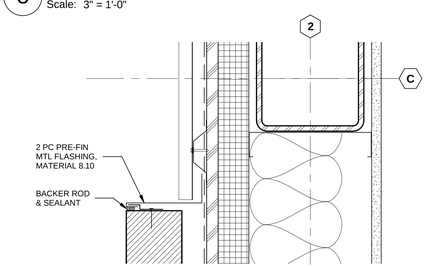

4 MTL PANEL TO MASONRY
Scale: 3" = 1'-0"

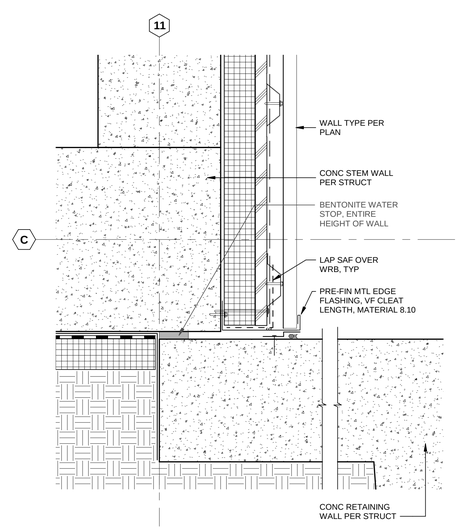

10 TRANSITION, GRID 11 & C @ MTL PANEL
Scale: 3" = 1'-0"

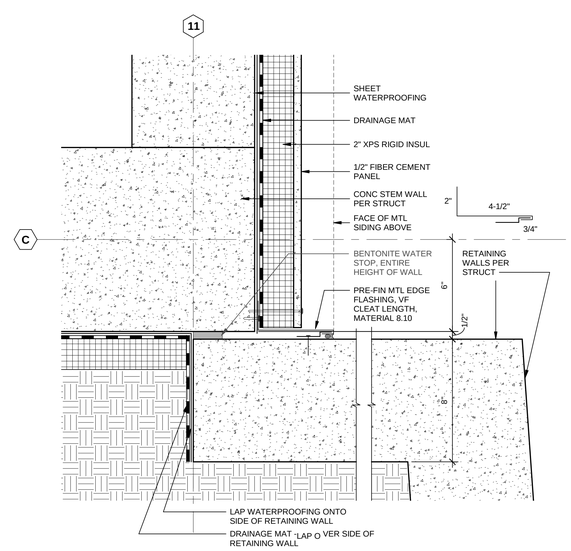

7 TRANSITION, GRID 11 & C @ CFP
Scale: 3" = 1'-0"

REVISIONS

CONFORMED SET

WESTERN STATE HOSPITAL
BUILDING 22, PATIENT SUPPORT CENTER
PATIENT SUPPORT CENTER
9601 STEILACOOM BLVD SW, LAKEWOOD, WASHINGTON 98498-7213

5790 REGISTERED ARCHITECT
STEVEN M. SHIVER
STATE OF WASHINGTON

NAC ARCHITECTURE
nacarchitecture.com
2025 FIRST AVE | SUITE 300
SEATTLE, WA 98121
P:206.441.4522

© 2016 NAC Inc.

DSHS NO	16-410G (2-1)
NAC NO	121-16004
DRAWN	CJ
CHECKED	DS
DATE	03/16/2018

EXTERIOR DETAILS

A5.20

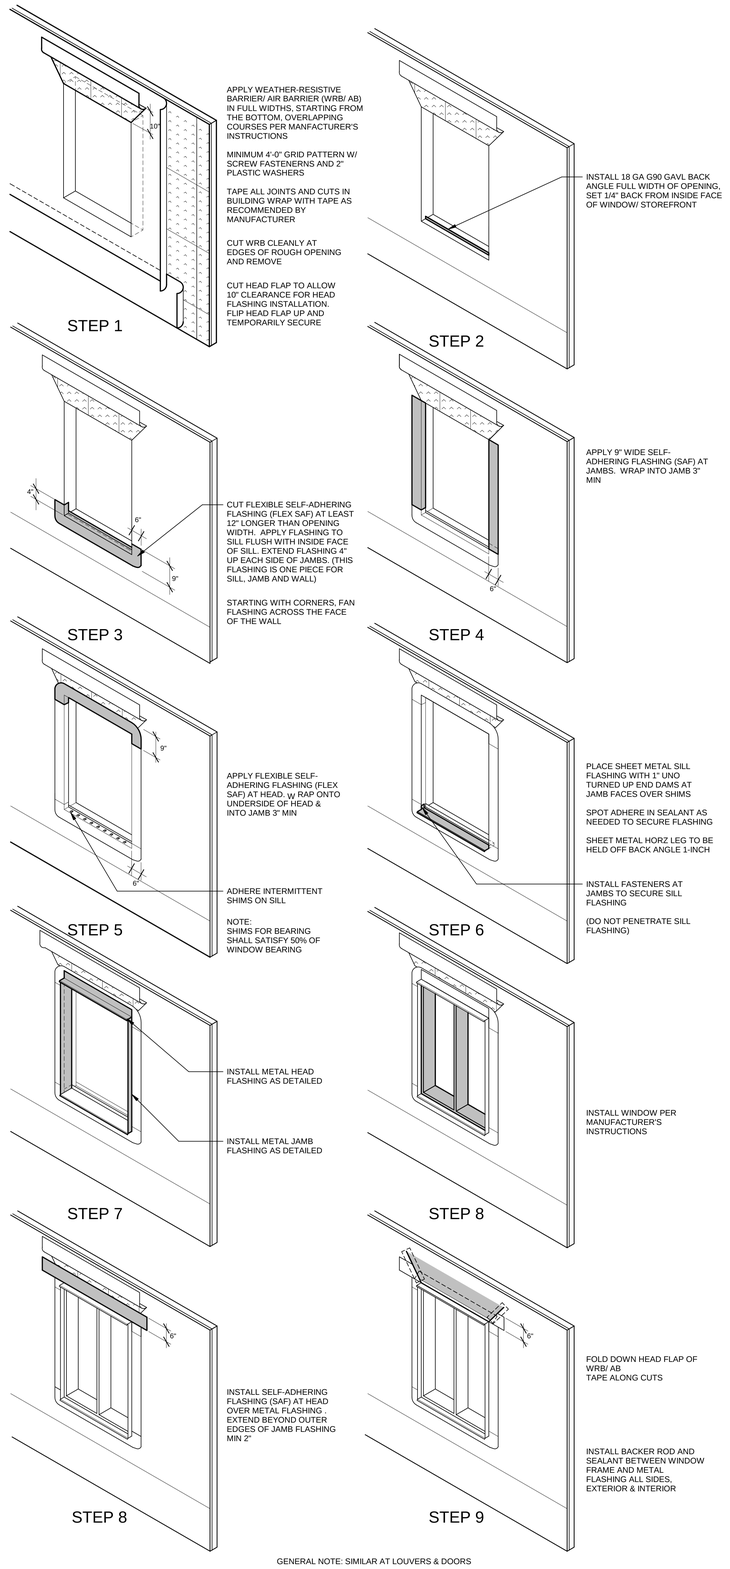

GENERAL NOTE: SIMILAR AT LOUVERS & DOORS

2 TYP EXTERIOR WALL OPENING FLASHING SEQUENCE
Scale: 1/8" = 1'-0"

REVISIONS

CONFORMED SET

WESTERN STATE HOSPITAL
BUILDING 22, PATIENT SUPPORT CENTER
PATIENT SUPPORT CENTER
9601 STEILACOOM BLVD SW, LAKEWOOD, WASHINGTON 98498-7213

5790 REGISTERED ARCHITECT
STEVEN M. SHIVER
STATE OF WASHINGTON

NAC ARCHITECTURE
nacarchitecture.com
2025 FIRST AVE | SUITE 300
SEATTLE, WA 98121
P:206.441.4522

© 2016 NAC Inc.

DSHS NO	16-410G (2-1)
NAC NO	121-16004
DRAWN	CJ
CHECKED	DS
DATE	03/16/2018

EXTERIOR DETAILS - OPENING FLASHING SEQUENCE

A5.30

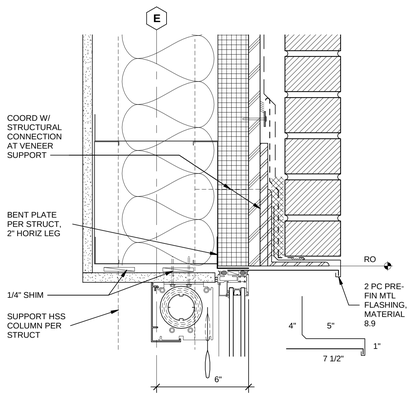

15 WINDOW HEAD @ BRICK VENEER
Scale: 3" = 1'-0"

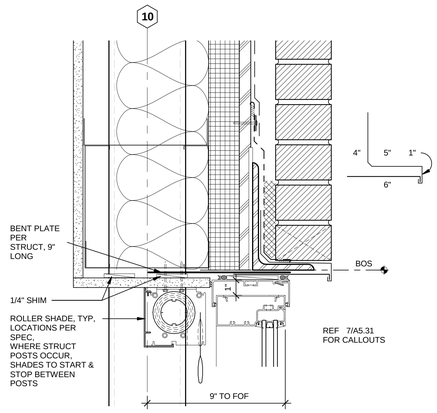

11 STFRT HEAD @ BRICK VENEER
Scale: 3" = 1'-0"

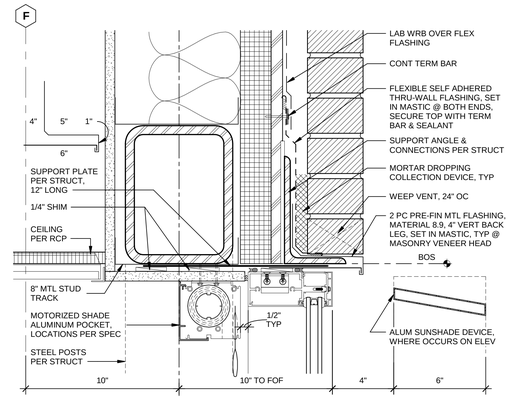

7 CW HEAD @ BRICK VENEER
Scale: 3" = 1'-0"

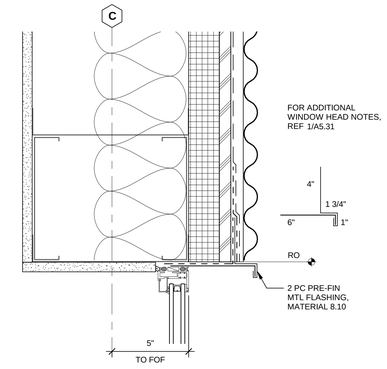

4 WINDOW HEAD @ MTL PANEL
Scale: 3" = 1'-0"

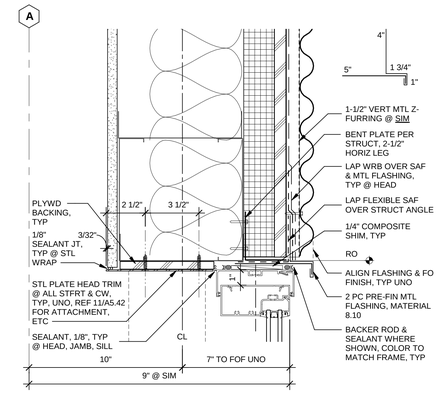

1 STFRT HEAD @ MTL PANEL
Scale: 3" = 1'-0"

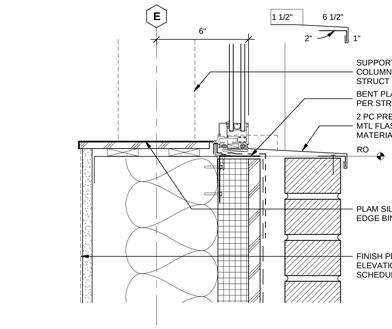

16 WINDOW SILL @ BRICK VENEER
Scale: 3" = 1'-0"

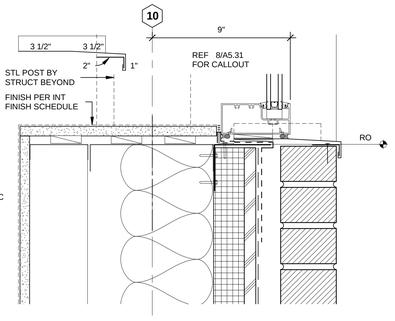

12 STFRT SILL @ BRICK VENEER
Scale: 3" = 1'-0"

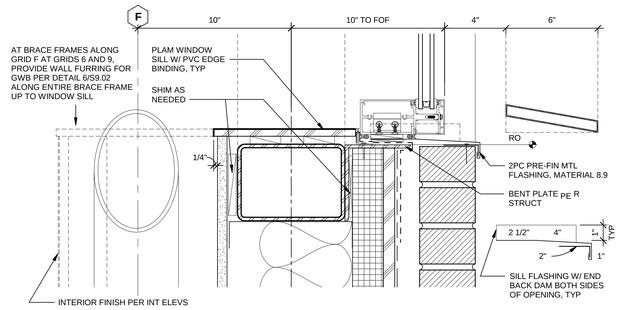

8 CW SILL @ BRICK VENEER
Scale: 3" = 1'-0"

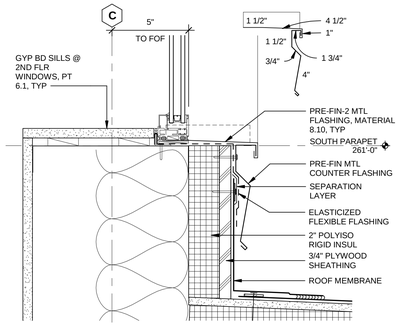

5 WINDOW SILL @ ROOF
Scale: 3" = 1'-0"

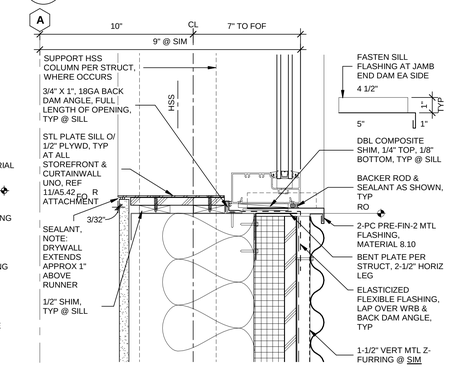

2 STFRT SILL @ MTL PANEL
Scale: 3" = 1'-0"

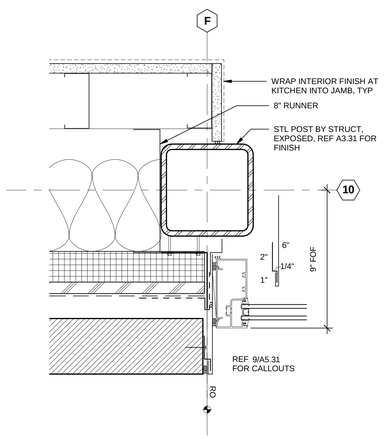

17 STFRT JAMB & POST @ BRICK VENEER
Scale: 3" = 1'-0"

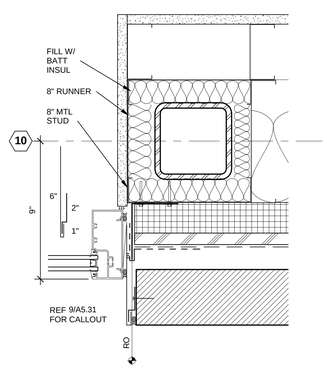

13 STFRT JAMB @ BRICK VENEER
Scale: 3" = 1'-0"

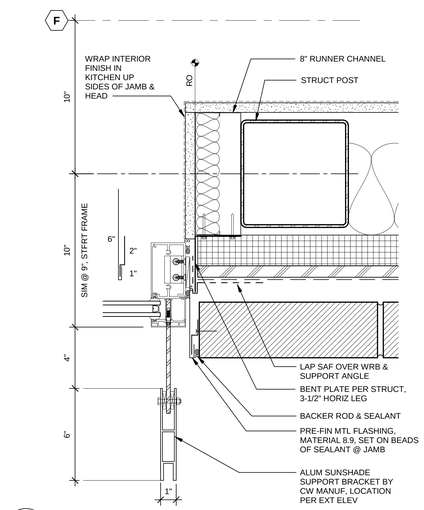

9 CW JAMB @ BRICK VENEER
Scale: 3" = 1'-0"

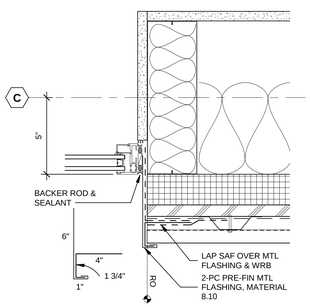

6 WINDOW JAMB @ MTL PANEL
Scale: 3" = 1'-0"

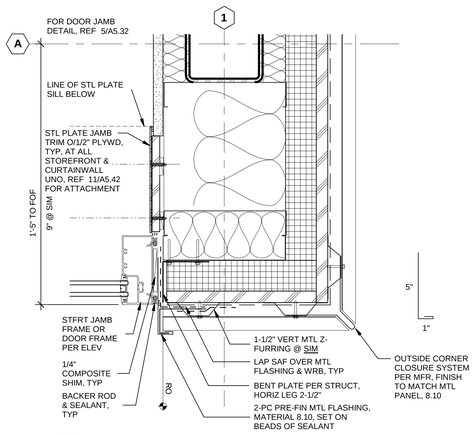

3 STFRT JAMB @ MTL PANEL
Scale: 3" = 1'-0"

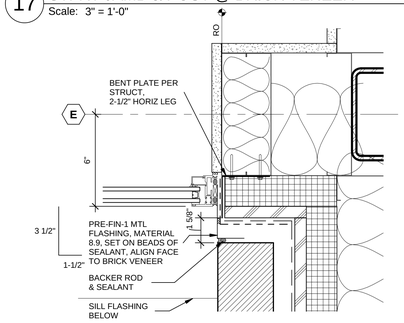

18 WINDOW JAMB @ BRICK VENEER
Scale: 3" = 1'-0"

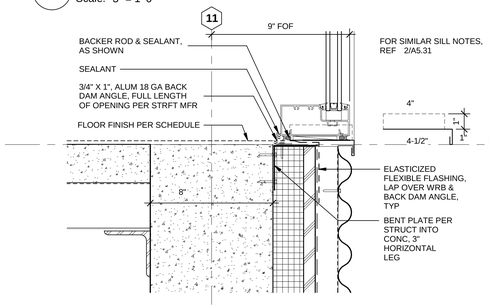

14 STFRT SILL @ FLOOR
Scale: 3" = 1'-0"

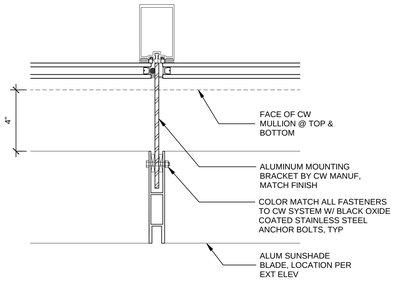

10 CW JAMB @ MID SPAN
Scale: 3" = 1'-0"

NOTE:
REFERENCE A5.30 OPENING FLASHING SEQUENCE FOR FULL WEATHER BARRIER APPLICATION AT OPENINGS. NOT ALL LAYERS SHOWN IN DETAILS, TYP

REVISIONS

CONFORMED SET

WESTERN STATE HOSPITAL
BUILDING 22, PATIENT SUPPORT CENTER
PATIENT SUPPORT CENTER
9601 STELLACOM BLVD SW, LAKEWOOD, WASHINGTON 98498-7213

S790 REGISTERED ARCHITECT
STEVEN M. SHIVER
STATE OF WASHINGTON

NAC ARCHITECTURE
nacarchitecture.com
2025 FIRST AVE | SUITE 300
SEATTLE, WA 98121
P:206.441.4522

© 2016 NAC, Inc

DSHS NO	16-410G (Z-1)
NAC NO	121-16004
DRAWN	CJ
CHECKED	DS
DATE	03/16/2018

EXTERIOR DETAILS - ALUMINUM FRAMING SYSTEMS

A5.31

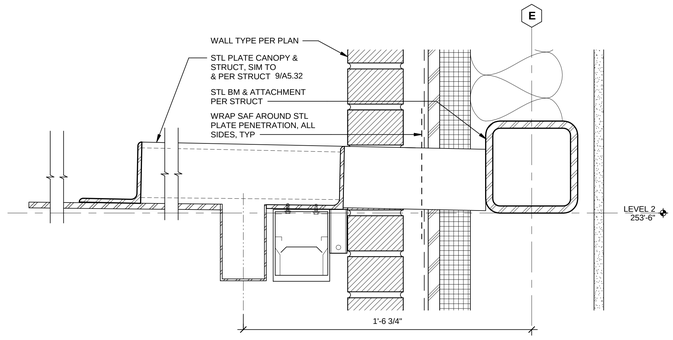

7 DOCK CANOPY SECTION
Scale: 3" = 1'-0"

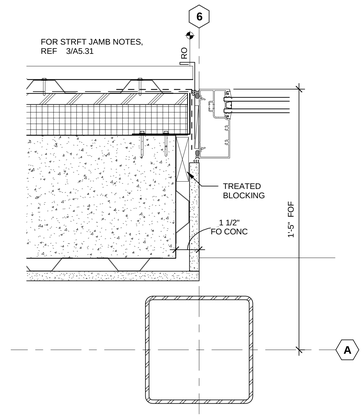

4 STOREFRONT @ BASEMENT CONC WALL
Scale: 3" = 1'-0"

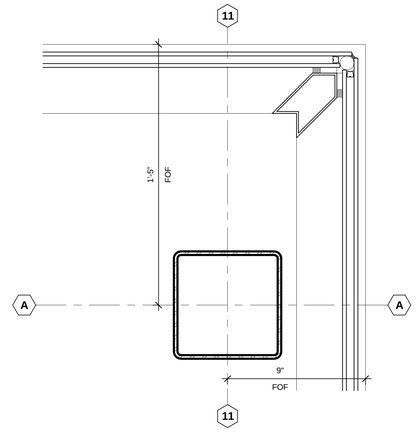

1 STOREFRONT CORNER
Scale: 3" = 1'-0"

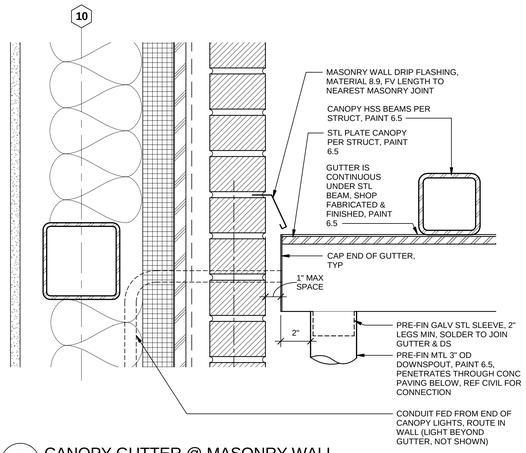

8 CANOPY GUTTER @ MASONRY WALL
Scale: 3" = 1'-0"

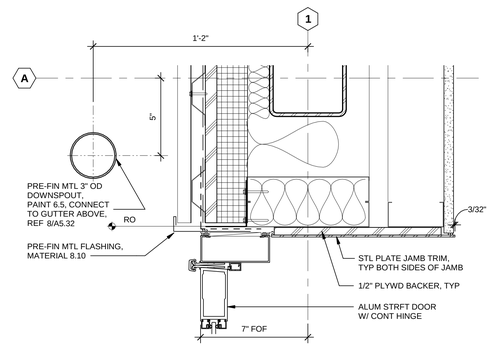

5 JAMB @ STOREFRONT DOOR WEST ENTRY
Scale: 3" = 1'-0"

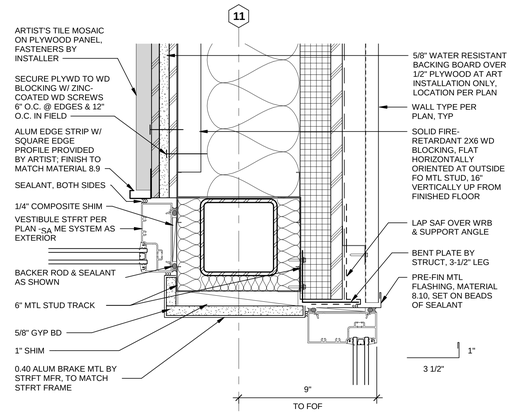

2 VESTIBULE INTERIOR CORNER AT ARTWORK
Scale: 3" = 1'-0"

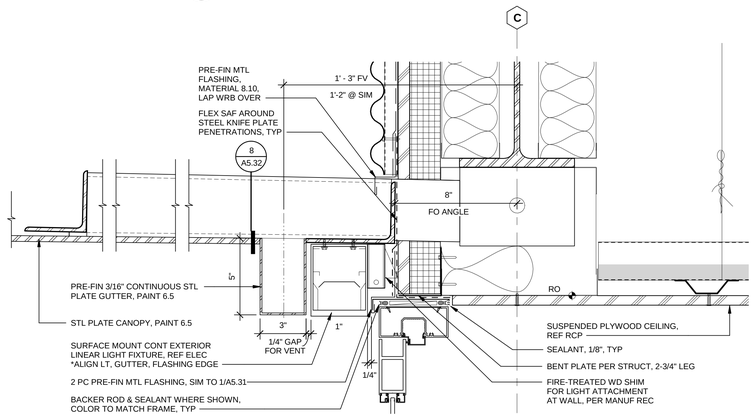

9 STOREFRONT DOOR HEAD @ STL ENTRY CANOPY
Scale: 3" = 1'-0"

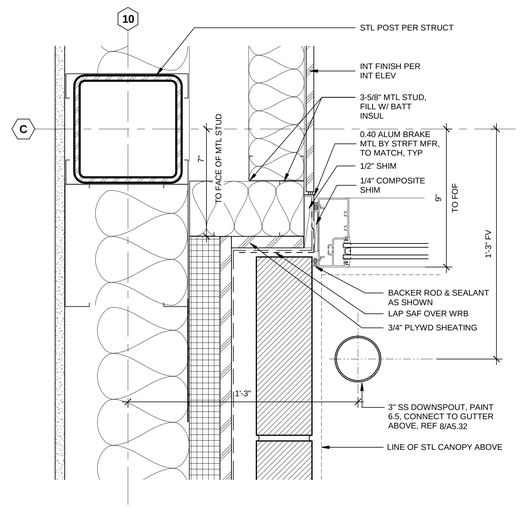

6 STOREFRONT JAMB & DS AT BRICK VENEER
Scale: 3" = 1'-0"

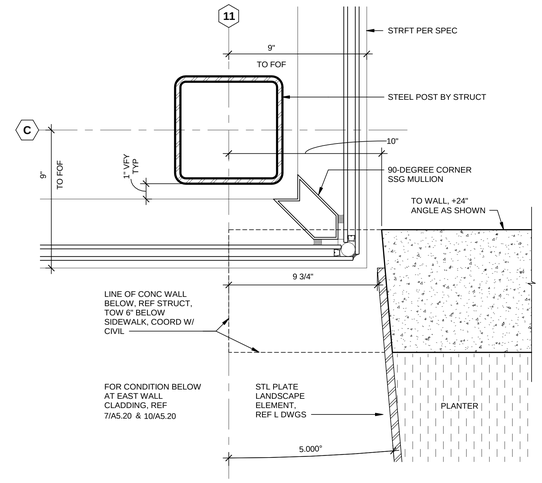

3 CORNER AT VESTIBULE
Scale: 3" = 1'-0"

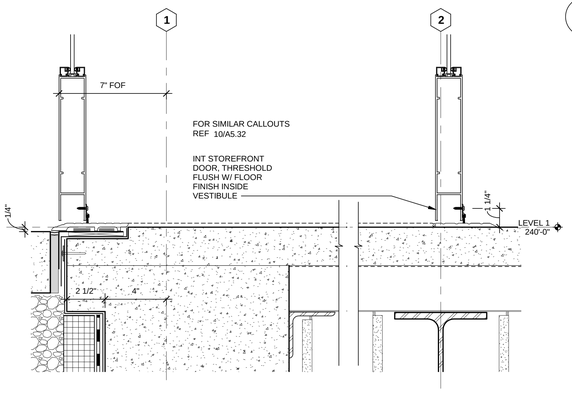

13 STOREFRONT DOOR SILL AT WEST ENTRY
Scale: 3" = 1'-0"

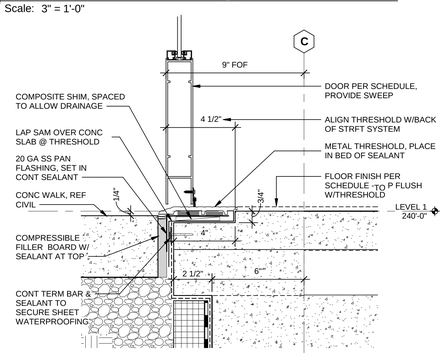

10 STOREFRONT DOOR SILL AT EAST ENTRY
Scale: 3" = 1'-0"

NOTE:
REFERENCE A5.30 OPENING FLASHING SEQUENCE FOR FULL WEATHER BARRIER APPLICATION AT OPENINGS. NOT ALL LAYERS SHOWN IN DETAILS, TYP

REVISIONS

CONFORMED SET

WESTERN STATE HOSPITAL
BUILDING 22, PATIENT SUPPORT CENTER
PATIENT SUPPORT CENTER
9601 STELLACOOM BLVD SW, LAKEWOOD, WASHINGTON 98498-7213

STEVEN M. SHIVER
STATE OF WASHINGTON
REGISTERED ARCHITECT
5790

NAC ARCHITECTURE
nacarchitecture.com
2025 FIRST AVE | SUITE 300
SEATTLE, WA 98121
P:206.441.4522

© 2016 NAC Inc.

DSHS NO	16-410G (2-1)
NAC NO	121-16004
DRAWN	CJ
CHECKED	DS
DATE	03/16/2018

EXTERIOR DETAILS - ALUMINUM FRAMING SYSTEMS & CANOPY

A5.32

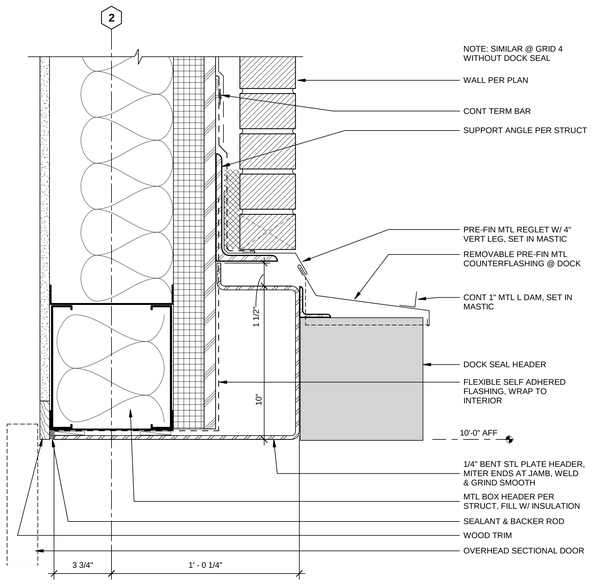

12 OVERHEAD SECTIONAL DOOR HEAD
Scale: 3" = 1'-0"

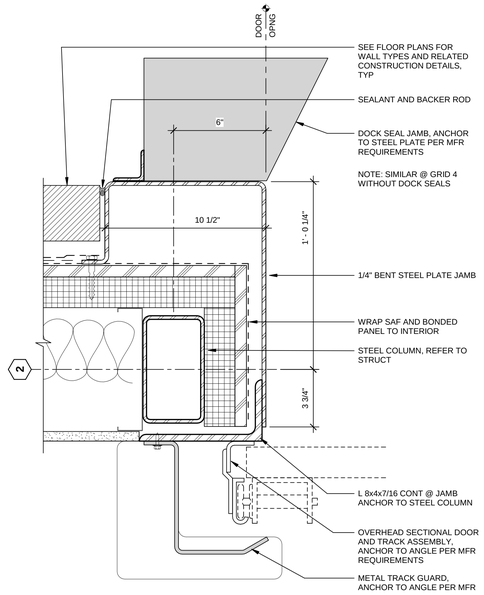

9 OVERHEAD DOOR JAMB
Scale: 3" = 1'-0"

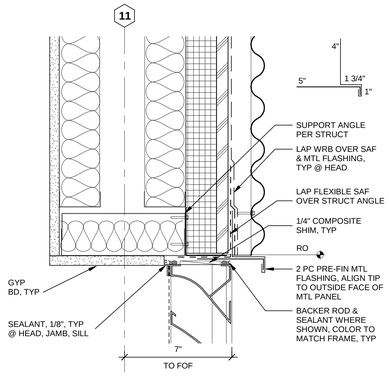

6 LOUVER HEAD @ MTL SIDING
Scale: 3" = 1'-0"

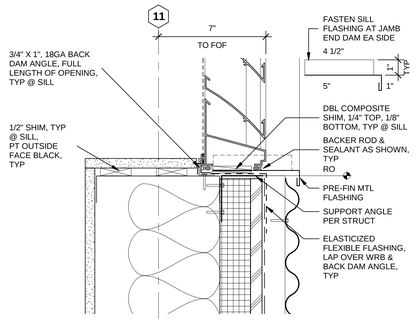

7 LOUVER SILL @ MTL SIDING
Scale: 3" = 1'-0"

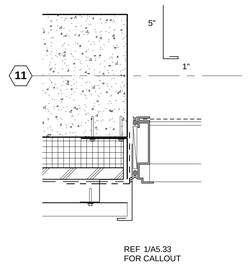

4 LOUVER JAMB @ CONCRETE
Scale: 3" = 1'-0"

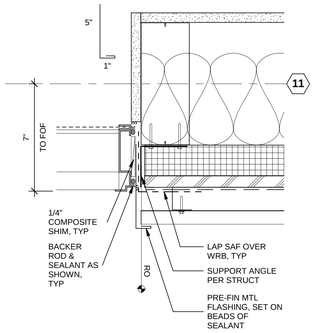

1 LOUVER JAMB @ MTL SIDING
Scale: 3" = 1'-0"

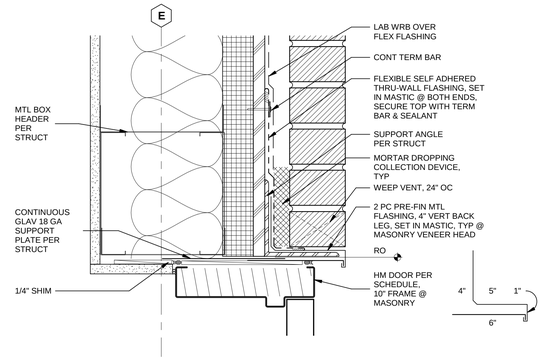

2 HM DOOR HEAD @ BRICK VENEER
Scale: 3" = 1'-0"

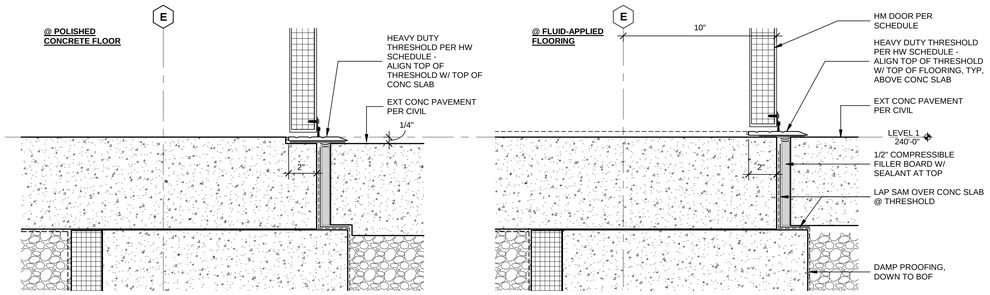

5 HM DOOR SILL @ SOUTH DOCK
Scale: 3" = 1'-0"

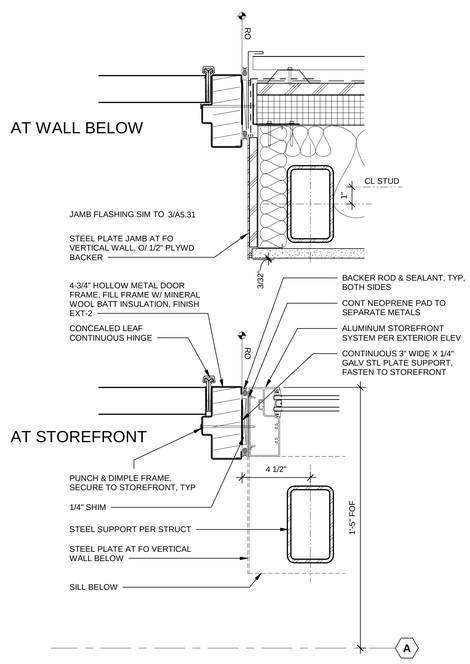

13 JAMBS @ HM SERVICE DOOR
Scale: 3" = 1'-0"

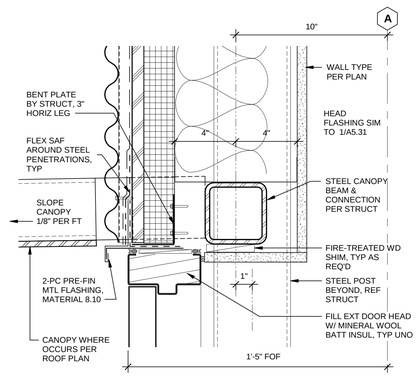

10 HM DOOR HEAD & CANOPY @ METAL PANEL
Scale: 3" = 1'-0"

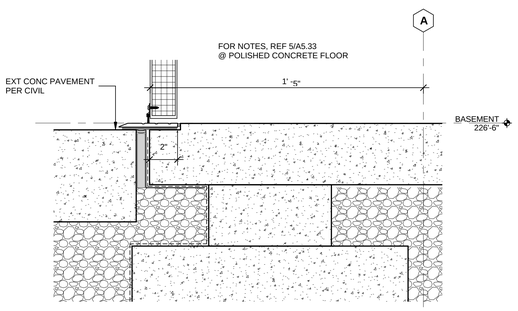

11 HM DOOR SILL @ SERVICE DOOR
Scale: 3" = 1'-0"

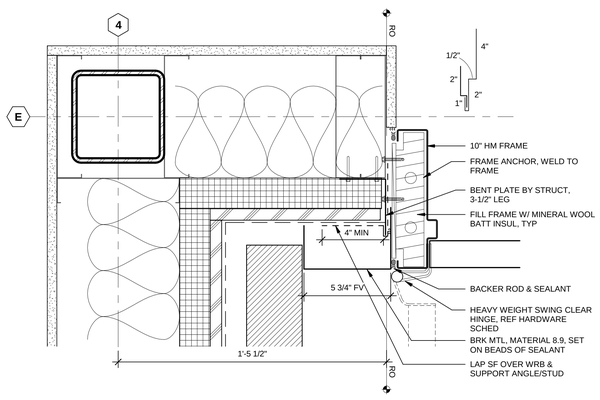

8 HM DOOR JAMB @ BRICK VENEER INSIDER CORNER
Scale: 3" = 1'-0"

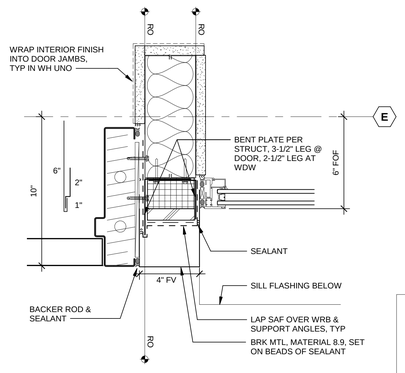

3 HM DOOR JAMB @ BRICK VENEER
Scale: 3" = 1'-0"

NOTE:
REFERENCE A5.30 OPENING FLASHING SEQUENCE FOR FULL WEATHER BARRIER APPLICATION AT OPENINGS. NOT ALL LAYERS SHOWN IN DETAILS, TYP

REVISIONS

CONFORMED SET

WESTERN STATE HOSPITAL
BUILDING 22, PATIENT SUPPORT CENTER
PATIENT SUPPORT CENTER
9601 STEILACOOM BLVD SW, LAKEWOOD, WASHINGTON 98498-7213

REGISTERED ARCHITECT
STEVEN M. SHIVER
STATE OF WASHINGTON

NAC ARCHITECTURE
nacarchitecture.com
2505 1ST AVE | SUITE 300
SEATTLE, WA 98121
P:206.441.4522

© 2016 NAC, Inc.

DSHS NO	16-410G (Z-1)
NAC NO	121-16004
DRAWN	CJ
CHECKED	DS
DATE	03/16/2018

EXTERIOR DETAILS - HM DOOR & LOUVER

A5.33

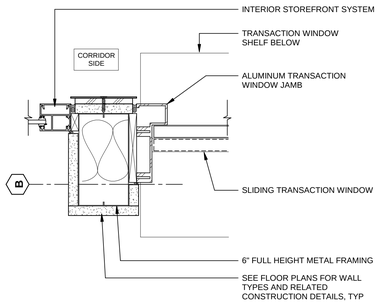

12 TRANSACTION WINDOW JAMB
Scale: 3" = 1'-0"

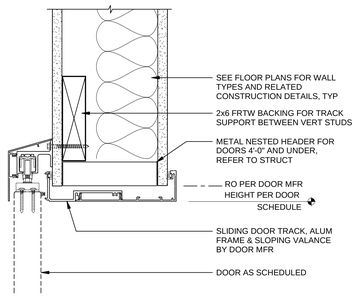

8 EXAM SLIDING DOOR HEAD
Scale: 3" = 1'-0"

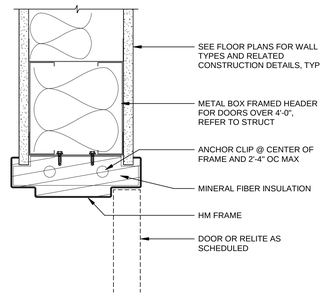

4 HM INT DOOR HEAD OVER 4'
Scale: 3" = 1'-0"

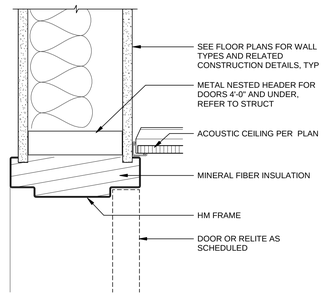

1 HM INT DOOR HEAD 4' & UNDER
Scale: 3" = 1'-0"

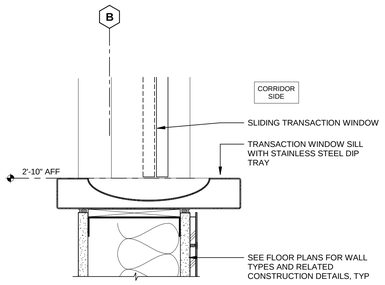

16 TRANSACTION WINDOW SILL
Scale: 3" = 1'-0"

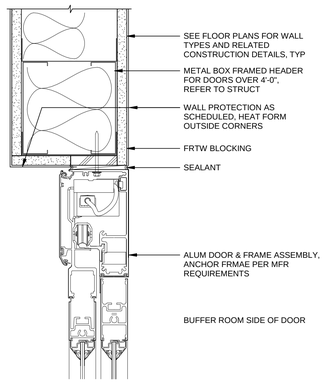

13 AL CLEAN ROOM DOOR HEAD
Scale: 3" = 1'-0"

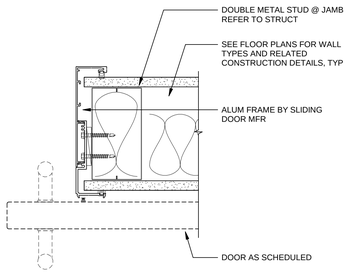

9 EXAM SLIDING DOOR JAMB 2
Scale: 3" = 1'-0"

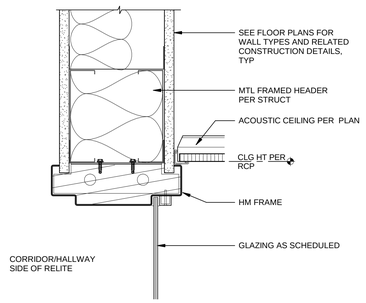

5 HM INT RELITE HEAD
Scale: 3" = 1'-0"

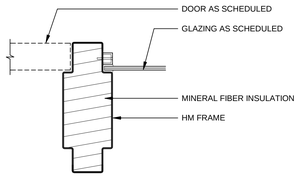

2 HM INT RELITE @ DOOR JAMB
Scale: 3" = 1'-0"

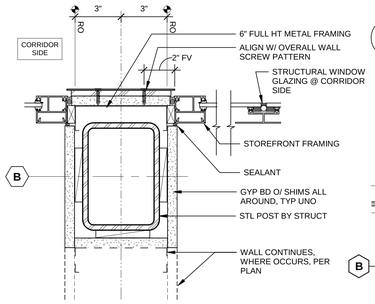

19 INTERIOR STOREFRONT JAMB
Scale: 3" = 1'-0"

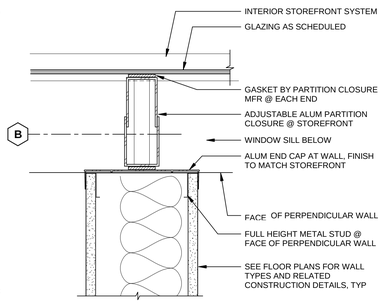

17 PTN CLOSURE @ STOREFRONT
Scale: 3" = 1'-0"

14 AL CLEAN ROOM DOOR JAMB
Scale: 3" = 1'-0"

10 EXAM SLIDING DOOR JAMB 1
Scale: 3" = 1'-0"

6 HM INT RELITE SILL
Scale: 3" = 1'-0"

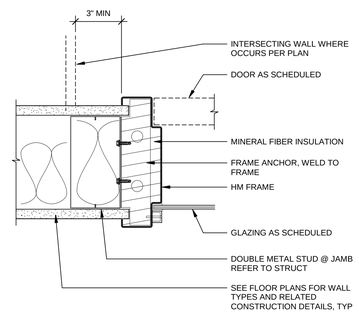

3 HM INT RELITE/DOOR JAMB
Scale: 3" = 1'-0"

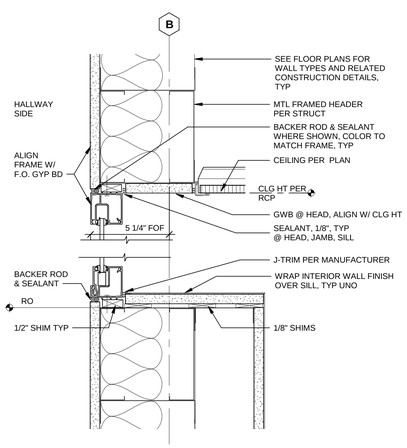

20 INTERIOR STOREFRONT HEAD/SILL - CS
Scale: 3" = 1'-0"

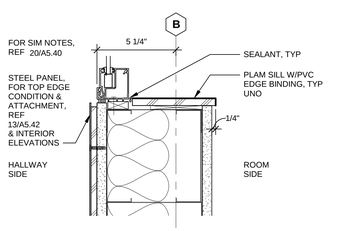

18 TYP INTERIOR STOREFRONT SILL
Scale: 3" = 1'-0"

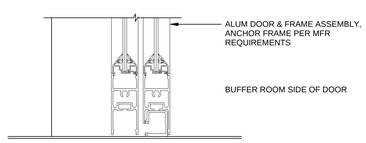

15 AL CLEAN ROOM DOOR SILL
Scale: 3" = 1'-0"

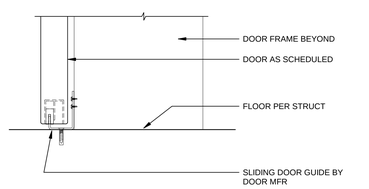

11 EXAM SLIDING DOOR SILL
Scale: 3" = 1'-0"

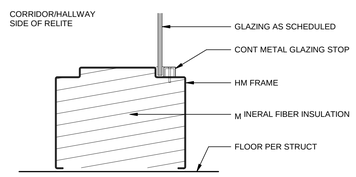

7 HM INT RELITE SILL @ FLOOR
Scale: 3" = 1'-0"

REVISIONS

CONFORMED SET

WESTERN STATE HOSPITAL
BUILDING 22, PATIENT SUPPORT CENTER
PATIENT SUPPORT CENTER
9601 STEILACOOM BLVD SW, LAKEWOOD, WASHINGTON 98498-7213

S790 REGISTERED ARCHITECT
STEVEN M. SHIVER
STATE OF WASHINGTON

NAC ARCHITECTURE
nacarchitecture.com
2025 FIRST AVE | SUITE 300
SEATTLE, WA 98121
P:206.441.4522

© 2016 NAC, PLC

DSHS NO	16-410G (Z-1)
NAC NO	121-16004
DRAWN	ES
CHECKED	SW
DATE	03/16/2018

INTERIOR DOOR, RELITE, & STRFT DETAILS

A5.40

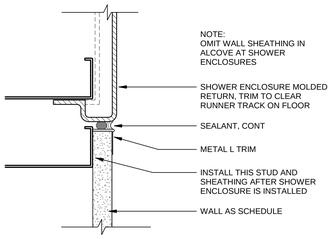

9 ADA SHOWER JAMB
Scale: 6" = 1'-0"

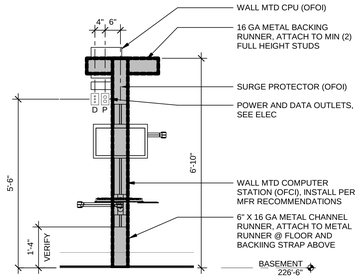

5 COMPUTER STATION WALL BACKING
Scale: 1/2" = 1'-0"

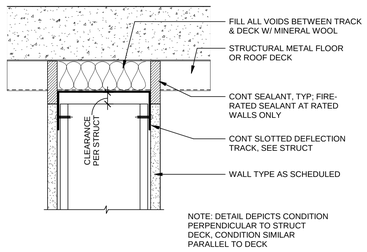

1 NON-BEARING WALL @ STRUCT
Scale: 3" = 1'-0"

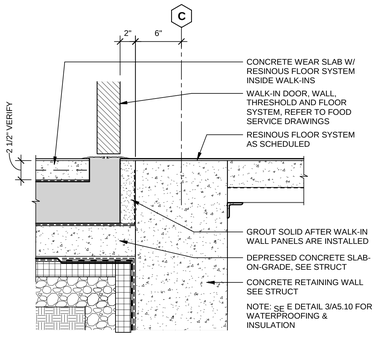

13 WALK-IN THRESHOLD @ GRID C
Scale: 1 1/2" = 1'-0"

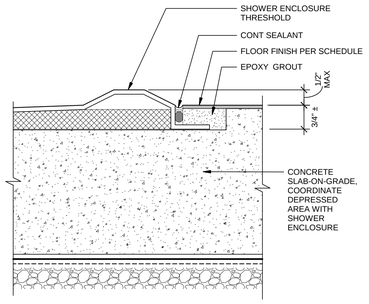

10 ADA SHOWER THRESHOLD
Scale: 6" = 1'-0"

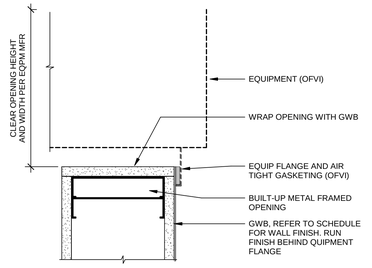

6 EQUIP OPENING DETAIL
Scale: 3" = 1'-0"

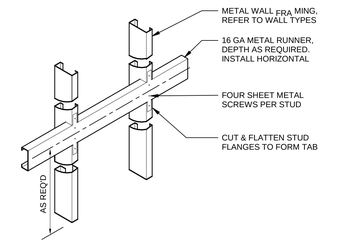

2 TYPICAL WALL BACKING PLATE
Scale: 3" = 1'-0"

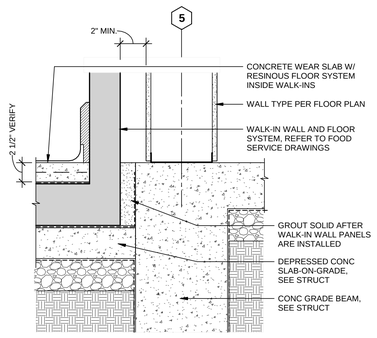

14 WALK-IN DETAIL @ GRID 5
Scale: 1 1/2" = 1'-0"

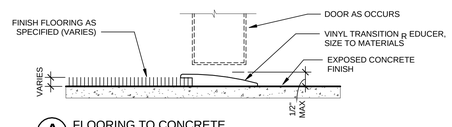

A FLOORING TO CONCRETE

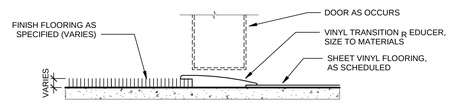

B ENTRY MAT (OR) CORK TO SHEET VINYL

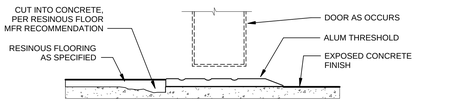

C RESINOUS SYSTEM TO CONCRETE

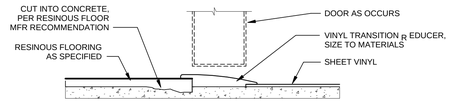

D RESINOUS SYSTEM TO SHEET VINYL

NOTES:
1. REFER TO ROOM FINISH SCHEDULE & PLANS FOR SPECIAL FLOOR FINISHES
2. REFER TO DOOR HARDWARE SETS FOR OTHER SPECIFIED TRANSITIONS / THRESHOLDS

11 TYP FLOORING TRANSITIONS
Scale: 6" = 1'-0"

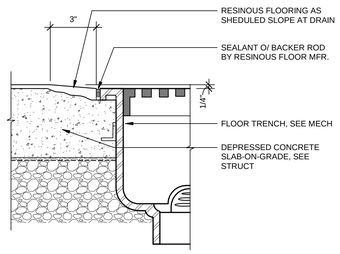

7 FLOOR TRENCH DETAIL
Scale: 3" = 1'-0"

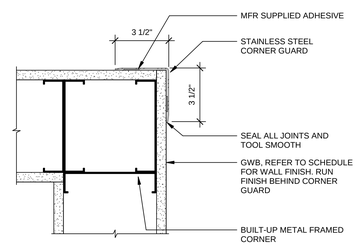

3 CORNER GUARD DETAIL
Scale: 3" = 1'-0"

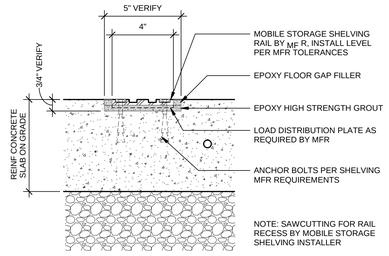

4 RECESSED MOBILE STORAGE RAIL
Scale: 3" = 1'-0"

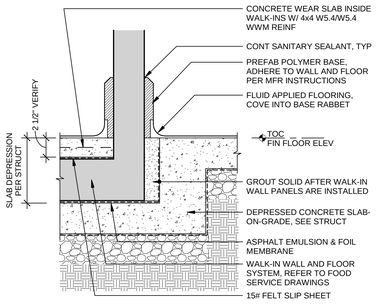

15 WALK-IN DETAIL @ FLOOR, TYP
Scale: 1 1/2" = 1'-0"

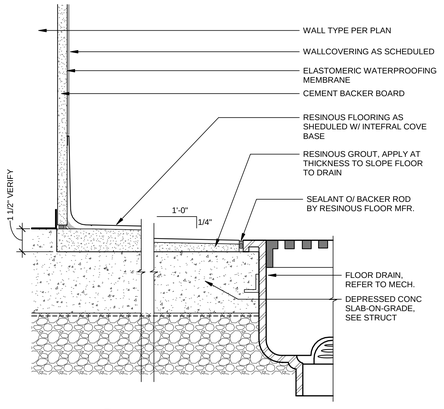

8 CART WASH FLOOR
Scale: 3" = 1'-0"

REVISIONS

CONFORMED SET

WESTERN STATE HOSPITAL
BUILDING 22, PATIENT SUPPORT CENTER
PATIENT SUPPORT CENTER
9601 STEILACOOM BLVD SW, LAKEWOOD, WASHINGTON 98498-7213

5790 REGISTERED ARCHITECT
STEVEN M. SHIVER
STATE OF WASHINGTON

NAC ARCHITECTURE
nacarchitecture.com
2025 FIRST AVE | SUITE 300
SEATTLE, WA 98121
P:206.441.4522

© 2016 NAC INC

DSHS NO	16-410G (2-1)
NAC NO	121-16004
DRAWN	ES
CHECKED	SW
DATE	03/16/2018

INTERIOR DETAILS

A5.41

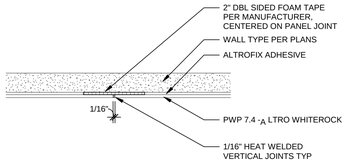

24 PWP 7.4 VERTICAL JOINT
Scale: 6" = 1'-0"

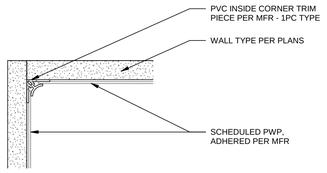

25 TYP PWP 7.3 INSIDE CORNER
Scale: 6" = 1'-0"

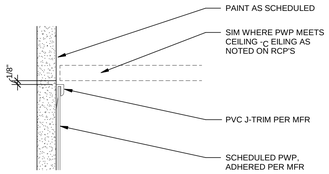

26 TYP PWP 7.3 EDGE
Scale: 6" = 1'-0"

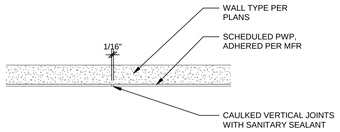

27 TYP PWP 7.3 JOINT
Scale: 6" = 1'-0"

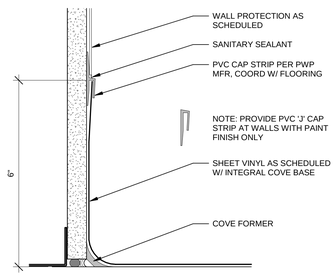

28 PWP 7.3 @ SV COVE BASE
Scale: 6" = 1'-0"

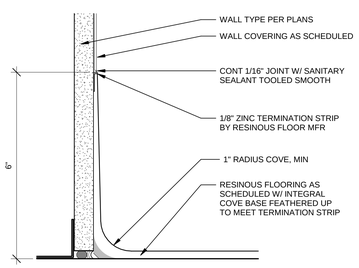

29 PWP 7.3 @ RESINOUS COVE BASE
Scale: 6" = 1'-0"

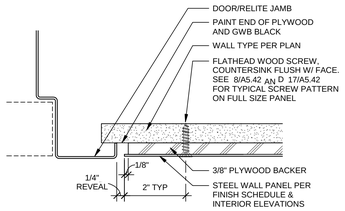

18 STL PLATE @ DOOR/RELITE JAMB
Scale: 6" = 1'-0"

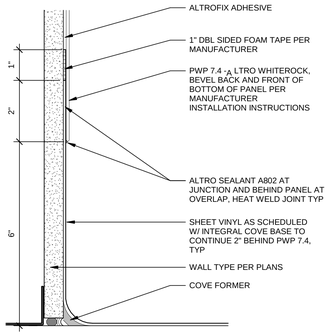

19 PWP 7.4 @ SV COVE BASE
Scale: 6" = 1'-0"

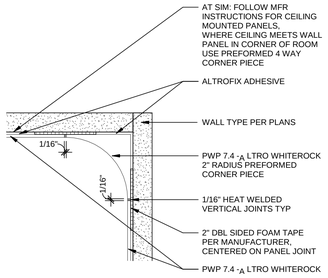

20 PWP 7.4 PREFORMED CORNER
Scale: 6" = 1'-0"

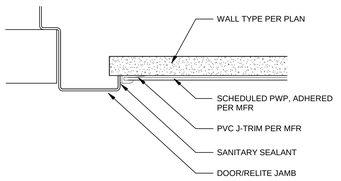

21 TYP PWP 7.3 @ DOOR/RELITE JAMB
Scale: 6" = 1'-0"

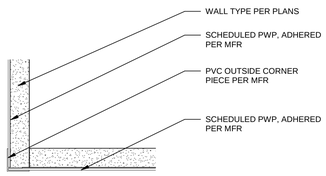

22 TYP PWP 7.3 @ OUTSIDE CORNER
Scale: 6" = 1'-0"

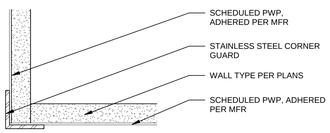

23 TYP PWP 7.3 @ OUTSIDE CORNER WITH SS CORNER GUARD
Scale: 6" = 1'-0"

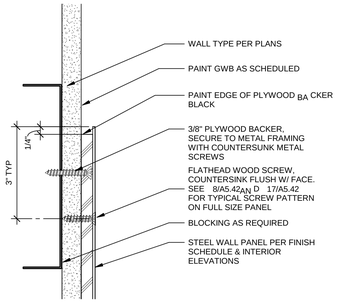

13 STEEL PANEL, TOP EDGE
Scale: 6" = 1'-0"

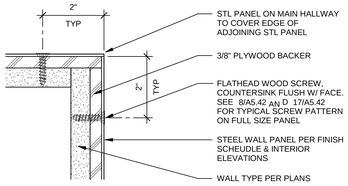

14 STEEL PANEL @ OUTSIDE CORNER
Scale: 6" = 1'-0"

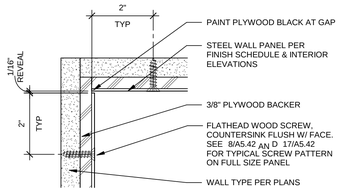

15 STEEL PANEL @ INSIDE CORNER
Scale: 6" = 1'-0"

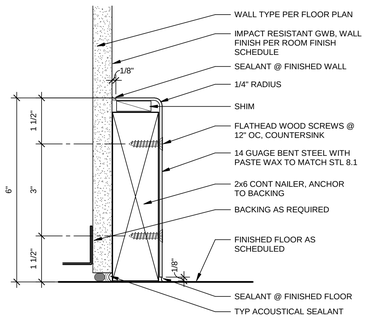

16 BENT STEEL BASE @ FLOOR
Scale: 6" = 1'-0"

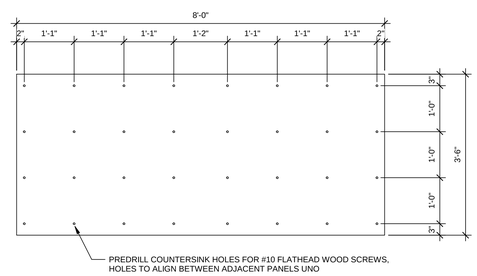

17 TYP SCREW PATTERN FOR FULL SIZED STEEL 8.11 PANEL
Scale: 3/4" = 1'-0"

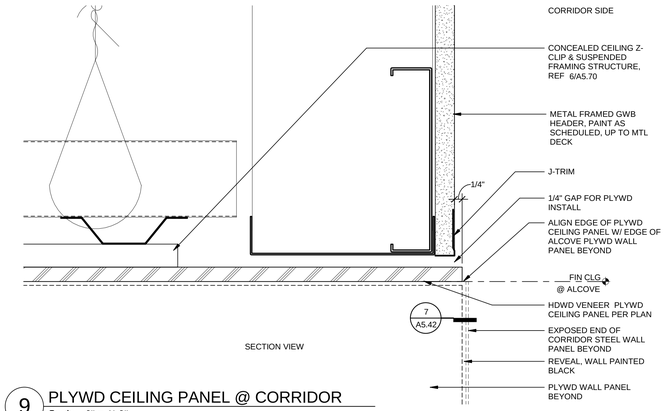

9 PLYWD CEILING PANEL @ CORRIDOR
Scale: 6" = 1'-0"

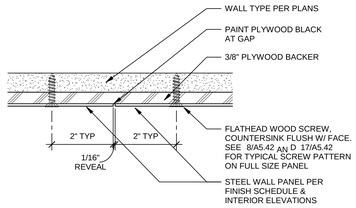

10 STEEL PANEL, VERTICAL JOINT
Scale: 6" = 1'-0"

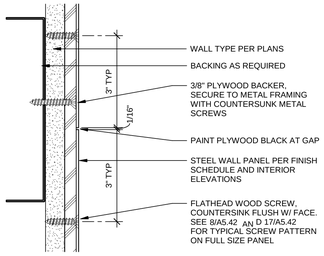

11 STEEL PANEL, HORIZONTAL JOINT
Scale: 6" = 1'-0"

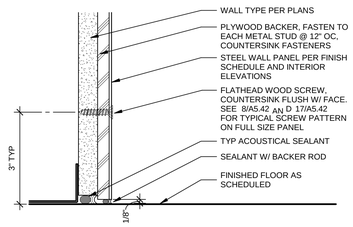

12 STEEL PANEL AT FLOOR
Scale: 6" = 1'-0"

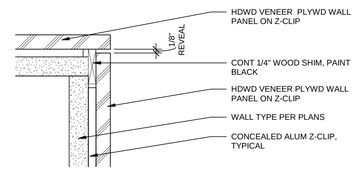

5 PLYWD PANEL @ OUTSIDE CORNER
Scale: 6" = 1'-0"

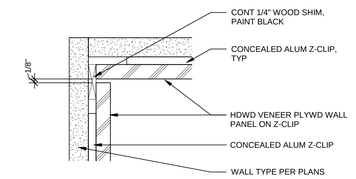

6 PLYWD PANEL @ INSIDE CORNER
Scale: 6" = 1'-0"

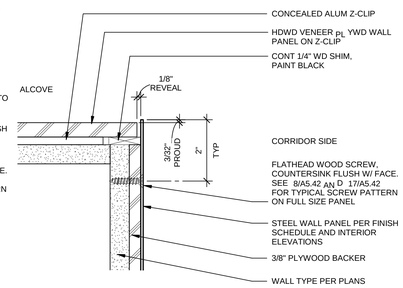

7 OUTSIDE CORNER @ ALCOVE
Scale: 6" = 1'-0"

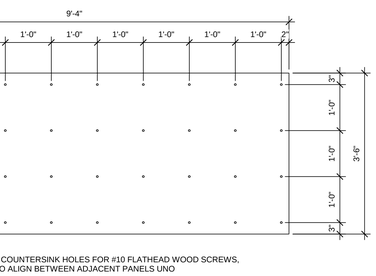

8 TYP SCREW PATTERN FOR FULL SIZED STEEL 8.1 PANEL
Scale: 3/4" = 1'-0"

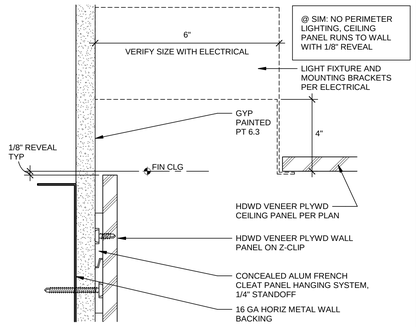

1 PLYWD PANEL @ ALCOVE LIGHTING
Scale: 6" = 1'-0"

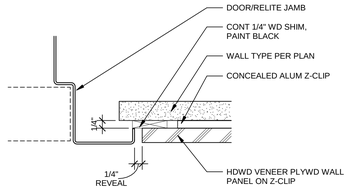

2 PLYWD PANEL @ OPENING JAMB
Scale: 6" = 1'-0"

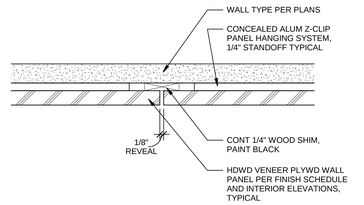

3 PLYWD PANEL VERTICAL JOINT
Scale: 6" = 1'-0"

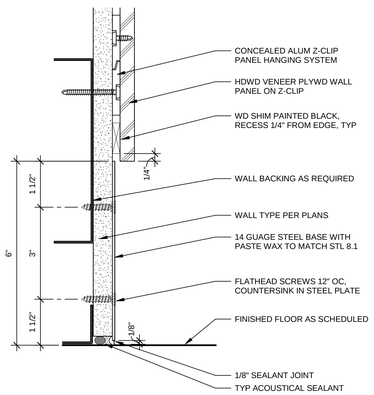

4 STEEL BASE @ PLYWD PANEL
Scale: 6" = 1'-0"

REVISIONS

CONFORMED SET

WESTERN STATE HOSPITAL
BUILDING 22, PATIENT SUPPORT CENTER
PATIENT SUPPORT CENTER
9601 STELLACOOM BLVD SW, LAKEWOOD, WA SHINGTON 98498-7213

STATE OF WASHINGTON
5790 REGISTERED ARCHITECT
STEVEN M. SHIVER

NAC ARCHITECTURE
nacarchitecture.com
2025 FIRST AVE | SUITE 300
SEATTLE, WA 98121
P:206.441.4522

© 2016 NAC Inc.

DSHS NO	16-410G (2-1)
NAC NO	121-16004
DRAWN	ES
CHECKED	SW
DATE	03/16/2018

INTERIOR DETAILS

A5.42

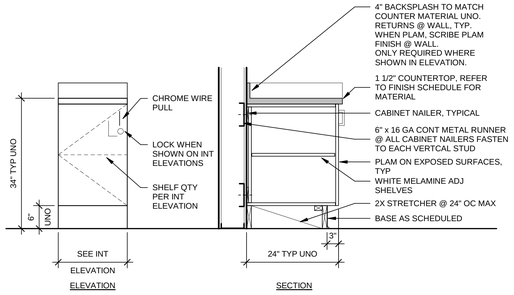

A-1 BASE CABINET - 1 DOOR

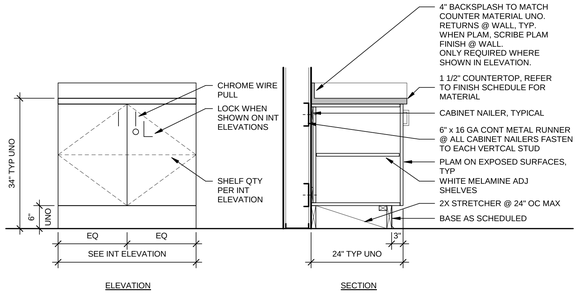

A-2 BASE CABINET - 2 DOORS

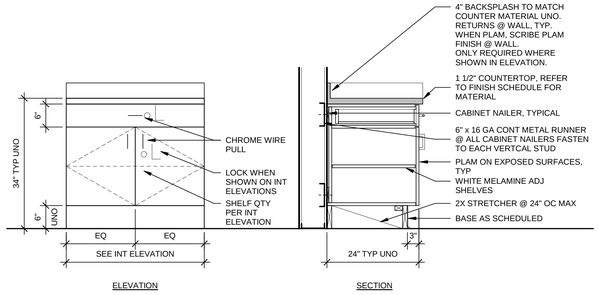

A-3 BASE CABINET - 2 DOORS + 1 DRAWER

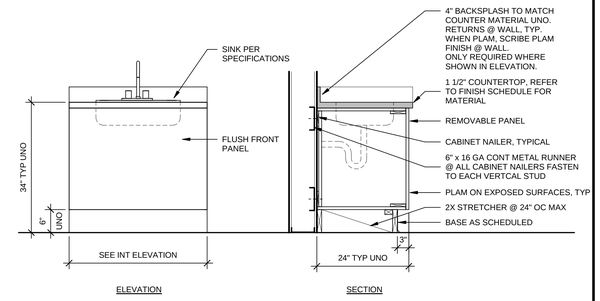

B-1 SINK BASE CABINET - FLUSH FRONT

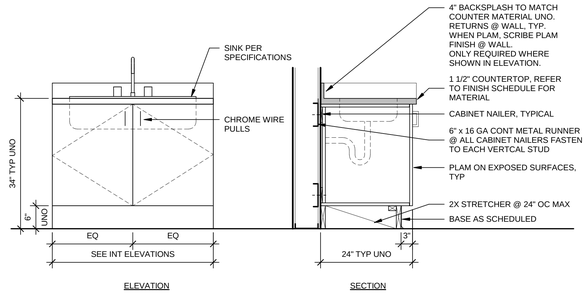

B-2 SINK BASE CABINET - 2 DOORS

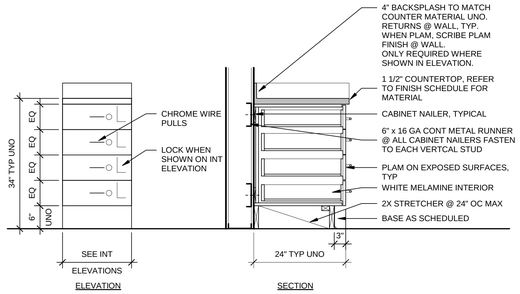

C-1 DRAWER BASE - 4 EQ DRAWERS

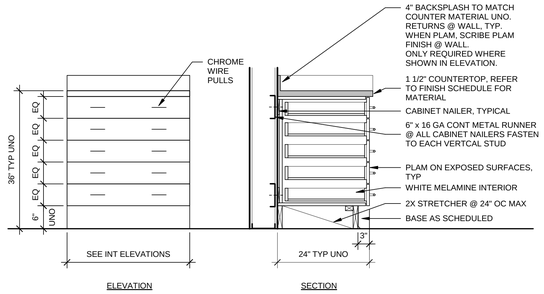

C-2 DRAWER BASE - 5 EQ DRAWERS

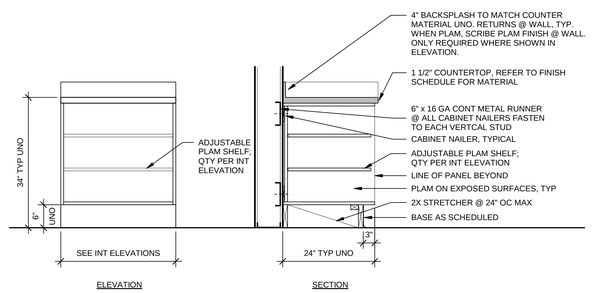

D-1 OPEN SHELVING BASE

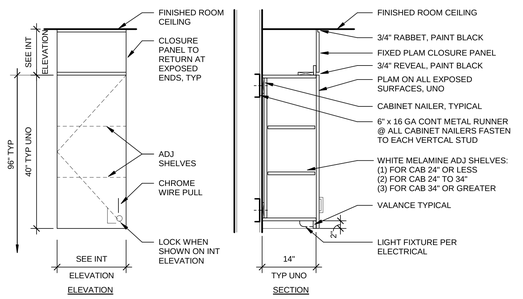

E-1 UPPER CABINET - 1 DOOR

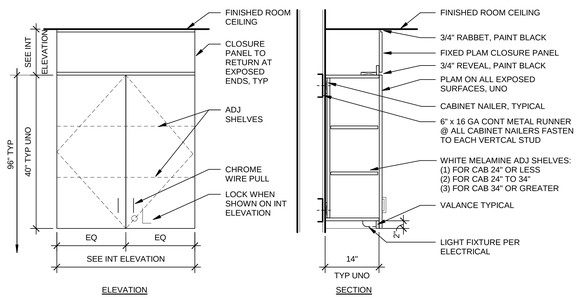

E-2 UPPER CABINET - 2 DOORS

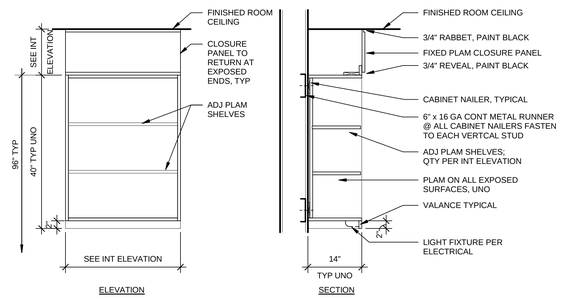

F-1 OPEN SHELVING - WALL HUNG

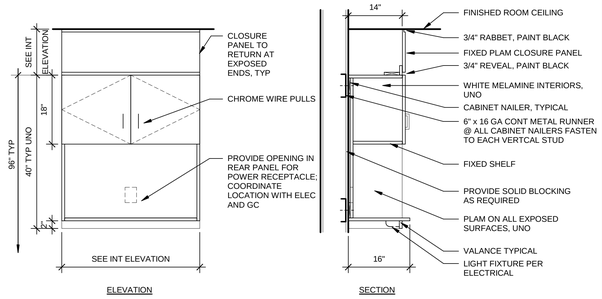

G-1 UPPER CABINET - MICROWAVE SHELF

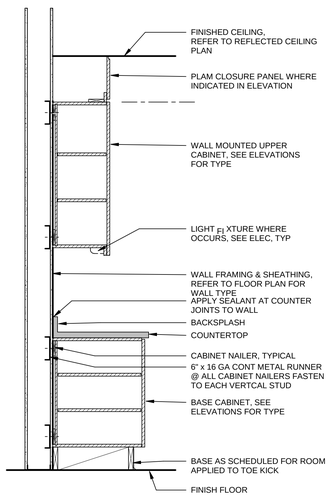

1 TYPICAL CABINET PROFILE
Scale: 3/4" = 1'-0"

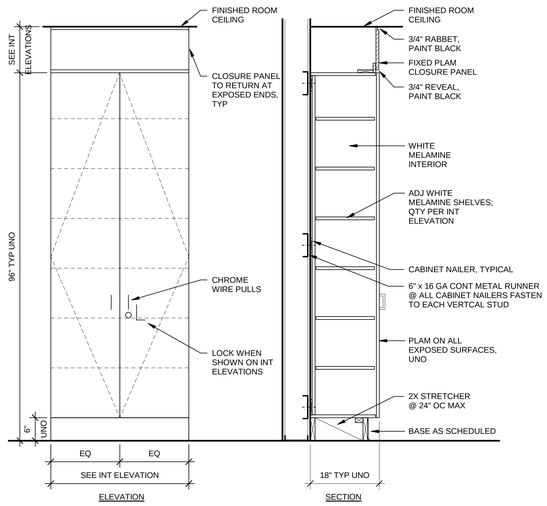

H-1 TALL CABINET - 2 DOORS

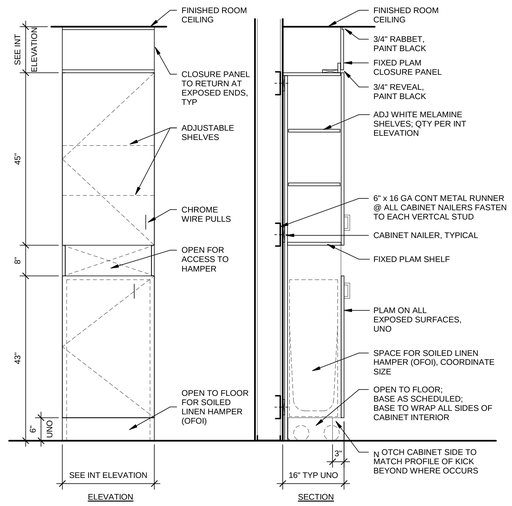

J-1 TALL CABINET - SOILED LINEN

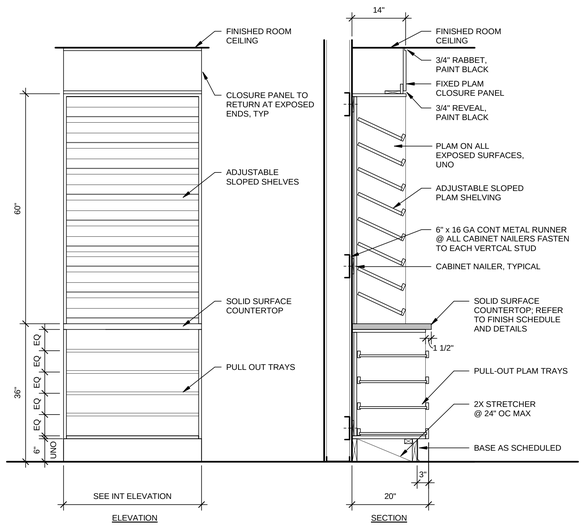

K-1 TALL CABINET - UNIT DOSAGE STORAGE

REVISIONS

CONFORMED SET

WESTERN STATE HOSPITAL
BUILDING 22, PATIENT SUPPORT CENTER
PATIENT SUPPORT CENTER
9601 STEILACOOM BLVD SW, LAKEWOOD, WA, SHINGTON 98498-7213

5790 REGISTERED ARCHITECT
STEVEN M. SHIVER
STATE OF WASHINGTON

NAC ARCHITECTURE
nacarchitecture.com
2025 FIRST AVE | SUITE 300
SEATTLE, WA 98121
P:206.441.4522

© 2016 NAC Inc.

DSHS NO	16-410G (Z-1)
NAC NO	121-16004
DRAWN	ES
CHECKED	SW
DATE	03/16/2018

CASEWORK DETAILS

A5.50

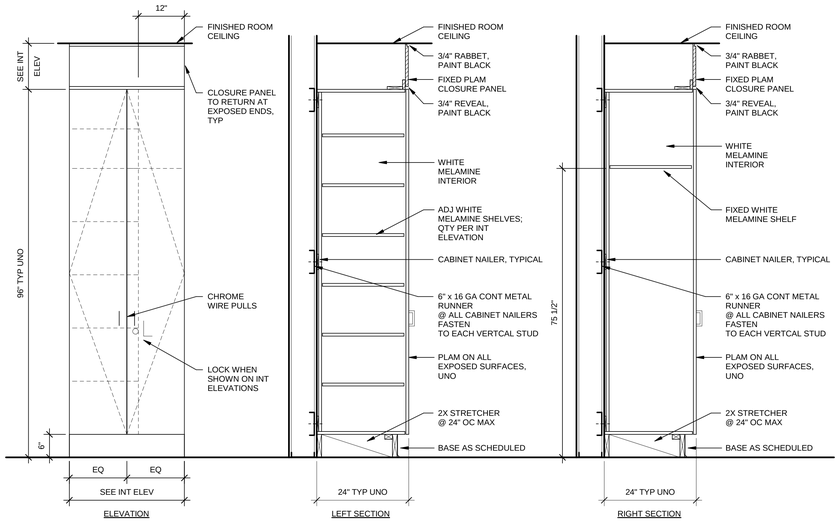

M-1 TALL CABINET - HALF SHELVING & HALF OPEN

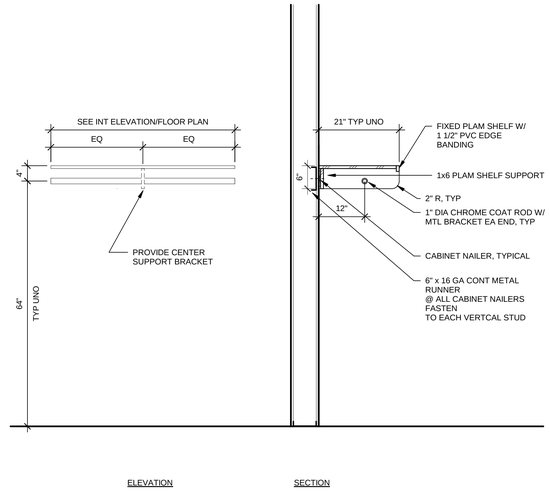

N-1 ROD AND SHELF

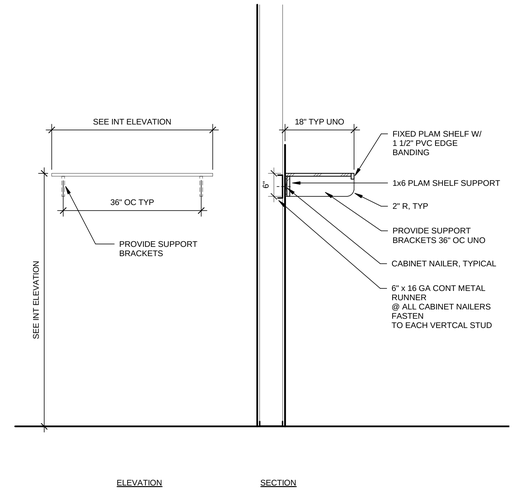

N-2 BUILT-IN SHELF

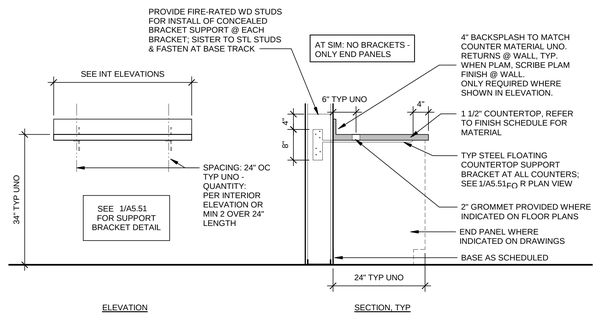

L-1 COUNTER WITH SUPPORT BRACKETS

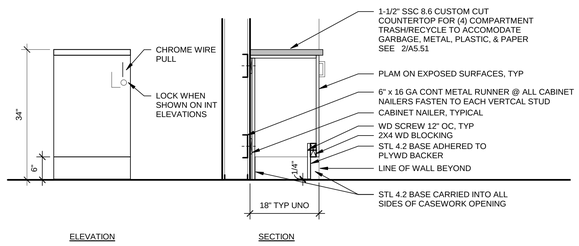

P-1 BASE CABINET - FALSE BASE

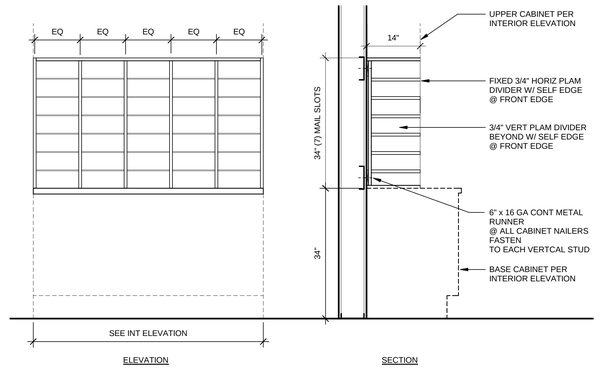

Q-1 STAFF MAILBOXES

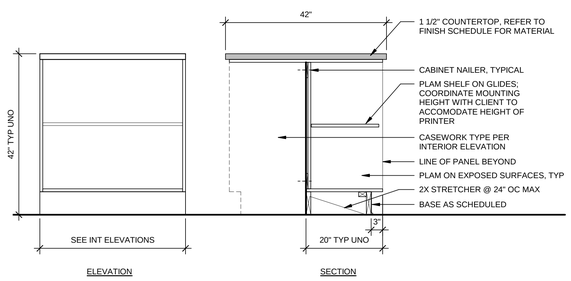

R-1 OPEN WITH PULL OUT SHELF

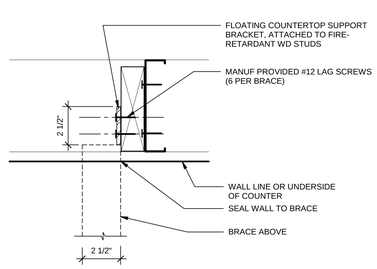

1 COUNTER SUPPORT BRACKET
Scale: 3" = 1'-0"

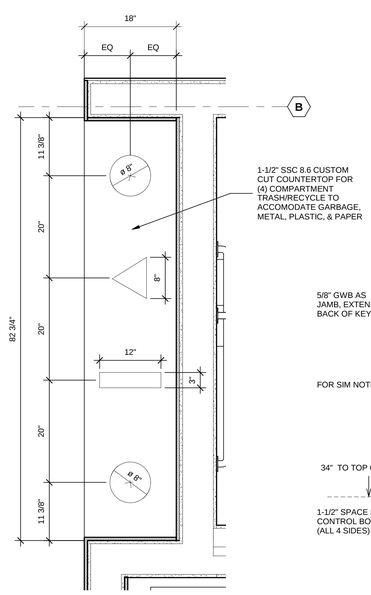

2 ENLARGED TRASH/RECYCLING ALCOVE
Scale: 1" = 1'-0"

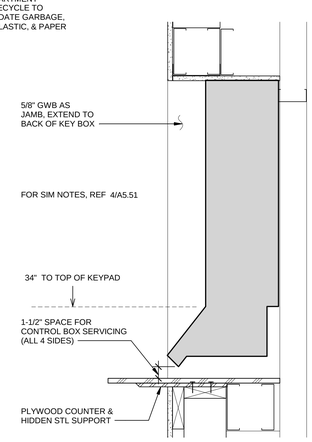

3 KEY BOX @ WEST STAIR
Scale: 1 1/2" = 1'-0"

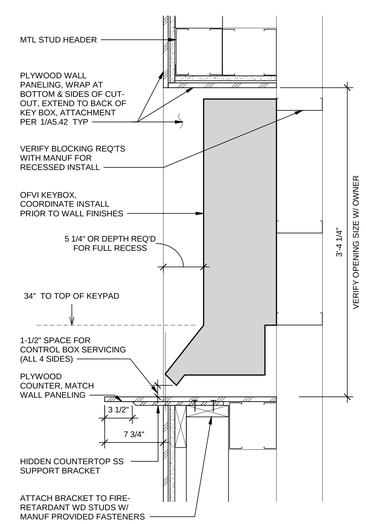

4 KEY BOX @ VESTIBULE 100
Scale: 1 1/2" = 1'-0"

REVISIONS

CONFORMED SET

WESTERN STATE HOSPITAL
BUILDING 22, PATIENT SUPPORT CENTER
PATIENT SUPPORT CENTER
9601 STEILACOOM BLVD SW, LAKEWOOD, WA, SHINGTON 98498-7213

REGISTERED ARCHITECT
STEVEN M. SHIVER
STATE OF WASHINGTON
NAC ARCHITECTURE
nacarchitecture.com
2025 FIRST AVE | SUITE 300
SEATTLE, WA 98121
P:206.441.4522

DSHS NO	16-410G (Z-1)
NAC NO	121-16004
DRAWN	ES
CHECKED	SW
DATE	03/16/2018

© 2016 NAC PLC

CASEWORK DETAILS

A5.51

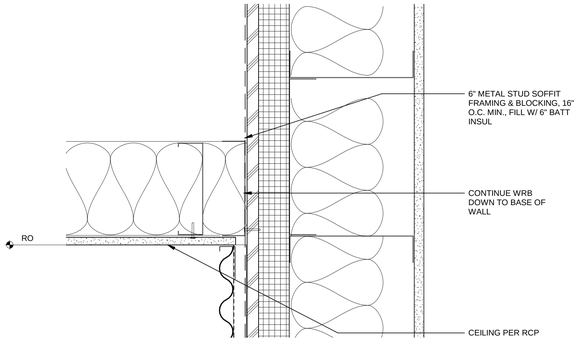

5 SOFFIT VENT AT WALL
Scale: 3" = 1'-0"

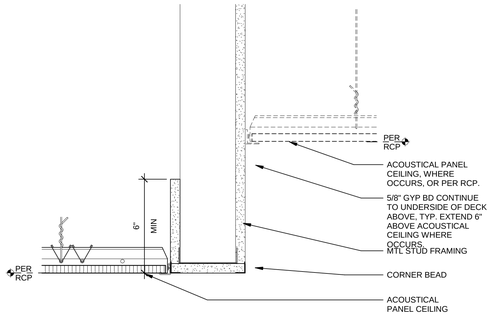

1 TYP ACT TRANSITION W/ GYP BULKHEAD
Scale: 3" = 1'-0"

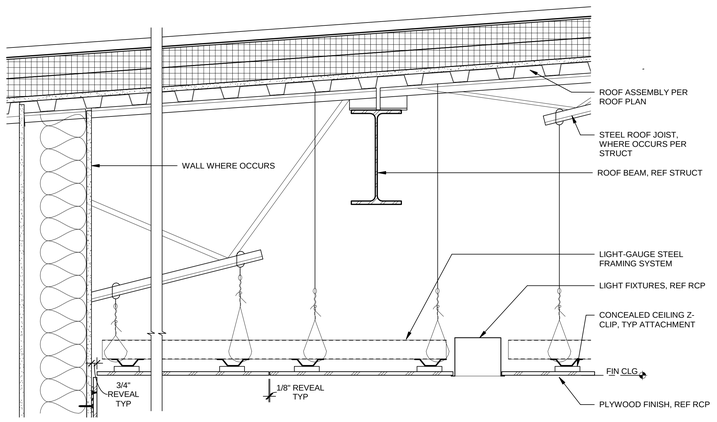

6 SUSPENDED PLYWOOD CEILING
Scale: 1 1/2" = 1'-0"

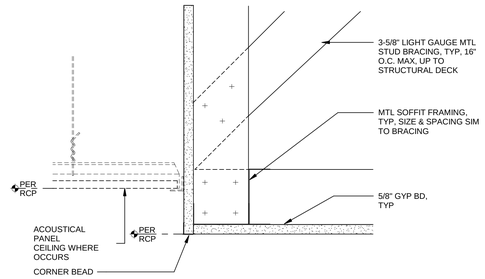

2 TYP GYP BD TO ACT TRANSITION
Scale: 3" = 1'-0"

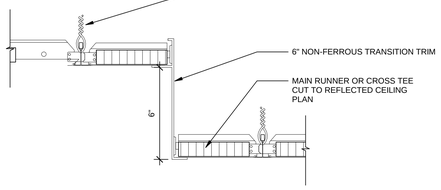

3 ACT CEILING TRANSITION DETAIL
Scale: 3" = 1'-0"

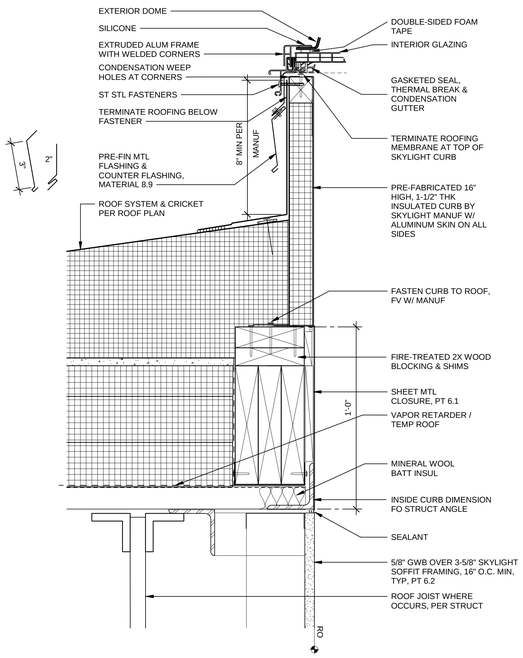

8 SKYLIGHT CURB
Scale: 3" = 1'-0"

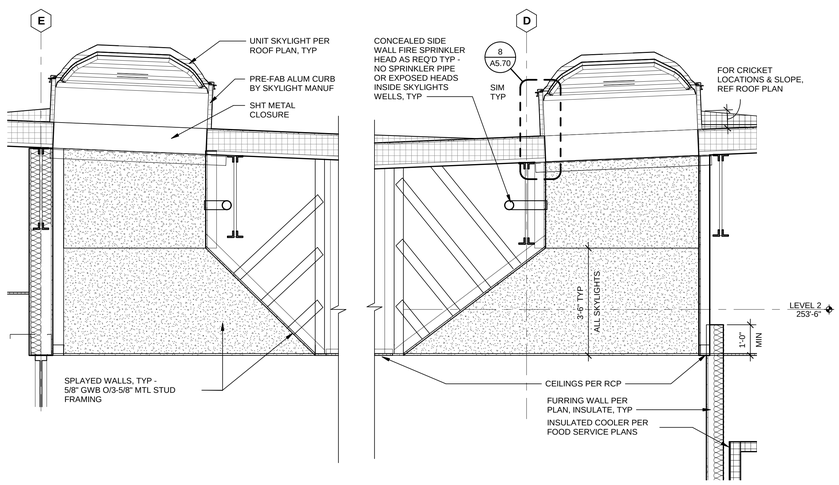

7 SKYLIGHT SECTION @ COOLER
Scale: 1/2" = 1'-0"

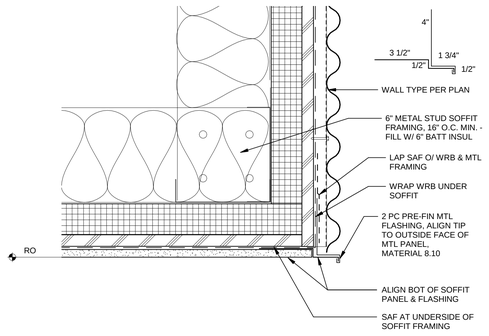

4 EXTERIOR SOFFIT EDGE
Scale: 3" = 1'-0"

REVISIONS

CONFORMED SET

WESTERN STATE HOSPITAL
BUILDING 22, PATIENT SUPPORT CENTER
PATIENT SUPPORT CENTER
9601 STEILACOOM BLVD SW, LAKEWOOD, WASHINGTON 98498-7213

S790 REGISTERED ARCHITECT
STEVEN M. SHIVER
STATE OF WASHINGTON

NAC ARCHITECTURE
nacarchitecture.com
2505 1ST AVE | SUITE 300
SEATTLE, WA 98121
P:206.441.4522

© 2016 NAC, PC

DSHS NO	16-410G (Z-1)
NAC NO	121-16004
DRAWN	CJ
CHECKED	SW
DATE	03/16/2018

CEILING & SKYLIGHT DETAILS

A5.70

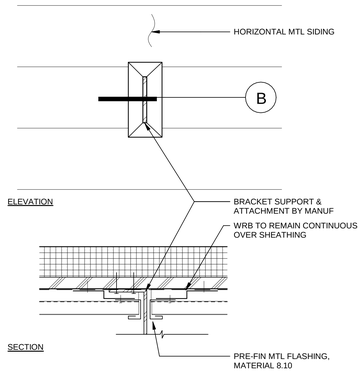

13 ROOF LADDER FLASHING @ BRACKET
Scale: 3" = 1'-0"

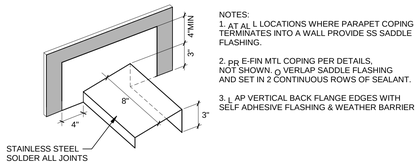

NOTES:
1. AT ALL LOCATIONS WHERE PARAPET COPING TERMINATES INTO A WALL PROVIDE SS SADDLE FLASHING.
2. PRE-FIN MTL COPING PER DETAILS, NOT SHOWN. OVERLAP SADDLE FLASHING AND SET IN 2 CONTINUOUS ROWS OF SEALANT.
3. LAP VERTICAL BACK FLANGE EDGES WITH SELF ADHESIVE FLASHING & WEATHER BARRIER

9 PARAPET SADDLE FLASHING AT WALL
Scale: 1 1/2" = 1'-0"

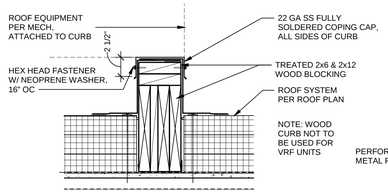

6 MECHANICAL SUPPORT CURB
Scale: 1 1/2" = 1'-0"

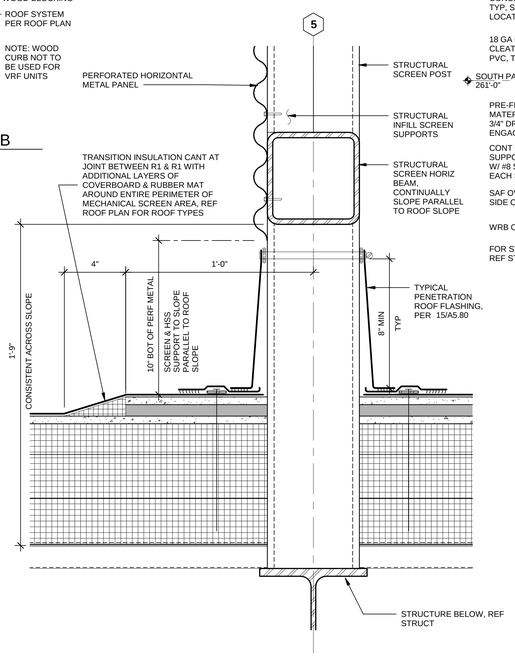

4 MECH SCREEN BASE & FLASHING
Scale: 3" = 1'-0"

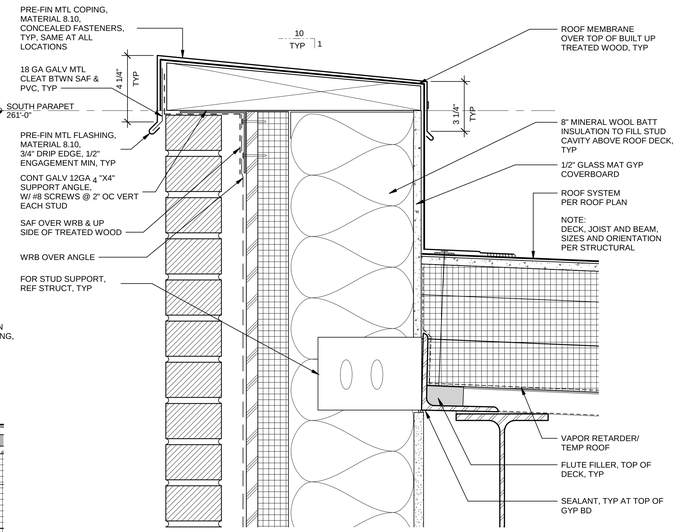

1 TYP MASONRY PARAPET
Scale: 3" = 1'-0"

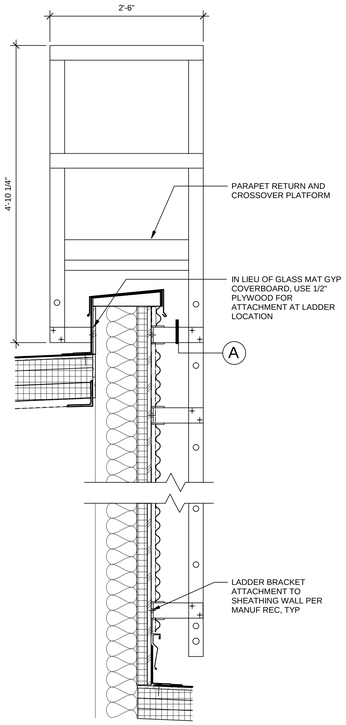

14 EXTERIOR FIXED WALL LADDER
Scale: 1" = 1'-0"

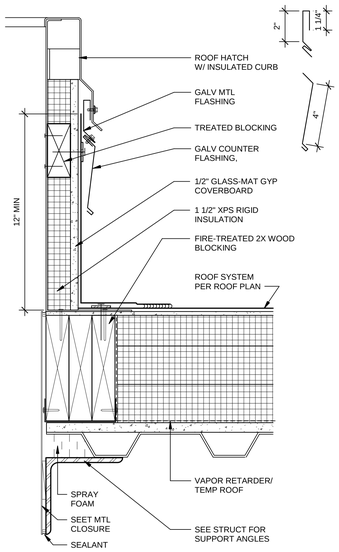

10 ROOF HATCH CURB
Scale: 3" = 1'-0"

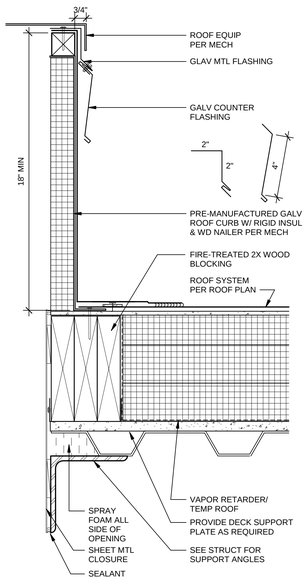

7 MECH CURB
Scale: 3" = 1'-0"

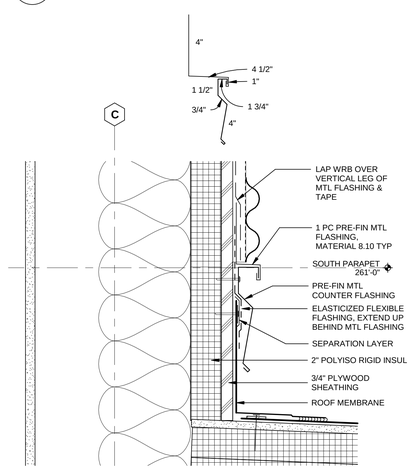

5 ROOF TO WALL TRANSITION
Scale: 3" = 1'-0"

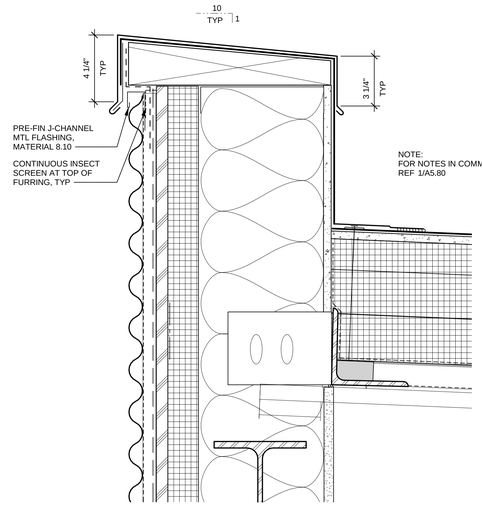

2 TYP ZINC PANEL PARAPET
Scale: 3" = 1'-0"

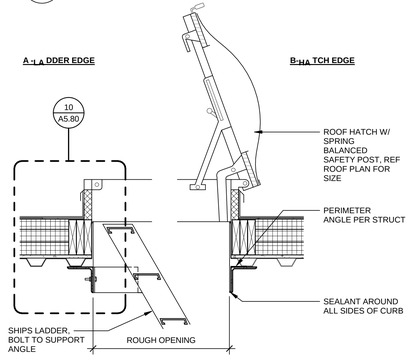

11 ROOF HATCH & LADDER
Scale: 1" = 1'-0"

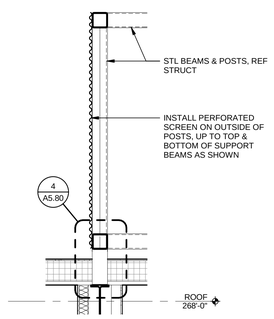

8 MECHANICAL SCREEN SECTION
Scale: 1/2" = 1'-0"

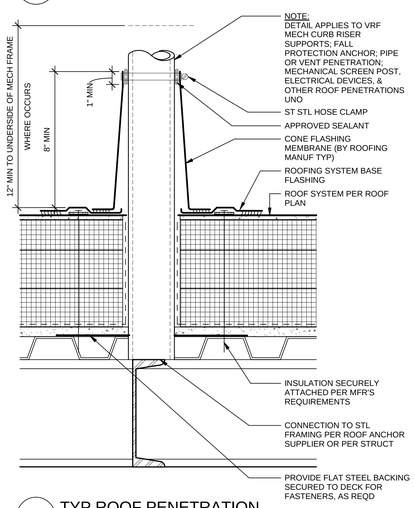

15 TYP ROOF PENETRATION
Scale: 3" = 1'-0"

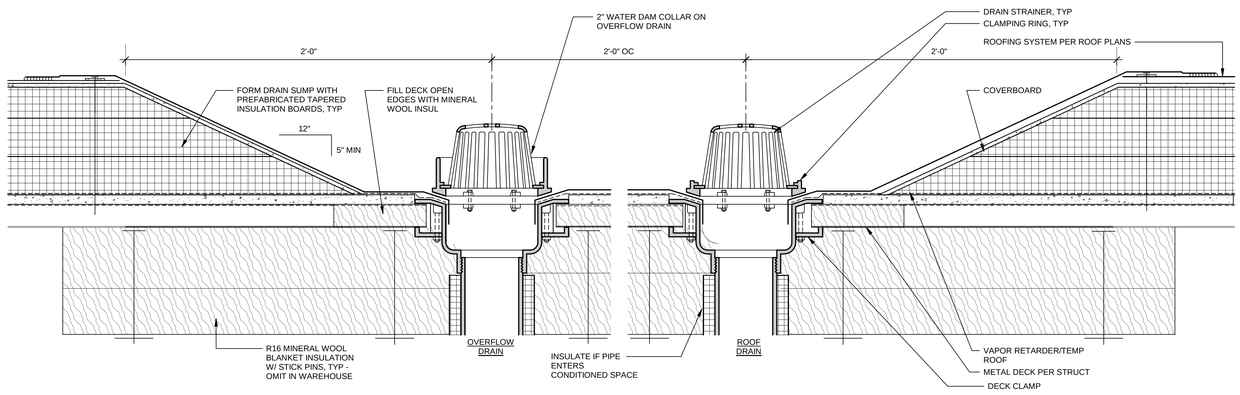

12 TYP ROOF DRAIN & OVERFLOW
Scale: 3" = 1'-0"

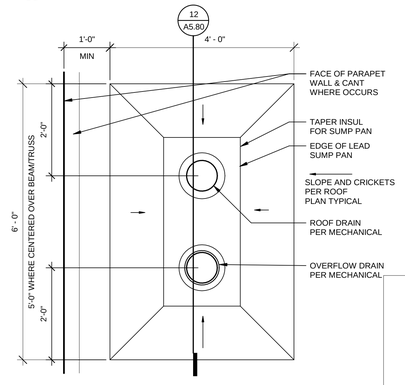

3 TYP ROOF DRAIN & OVERFLOW - PLAN
Scale: 3/4" = 1'-0"

REVISIONS

CONFORMED SET

WESTERN STATE HOSPITAL
BUILDING 22, PATIENT SUPPORT CENTER
PATIENT SUPPORT CENTER
9601 STEILACOOM BLVD SW, LAKEWOOD, WASHINGTON 98498-7213

5790 REGISTERED ARCHITECT
STEVEN M. SHIVER
STATE OF WASHINGTON

NAC ARCHITECTURE
nacarchitecture.com
2025 FIRST AVE | SUITE 300
SEATTLE, WA 98121
P:206.441.4522

© 2016 NAC Inc.

DSHS NO	16-410G (2-1)
NAC NO	121-16004
DRAWN	CJ
CHECKED	DS
DATE	03/16/2018

ROOF DETAILS

A5.80

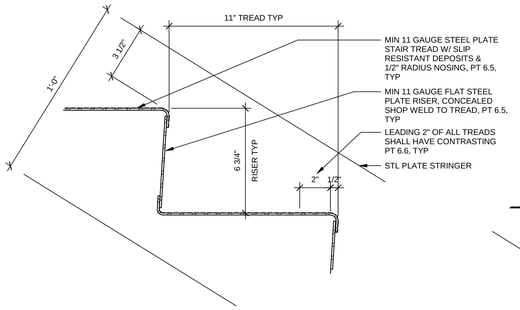

14 STEEL PLATE RISER & TREAD
Scale: 3" = 1'-0"

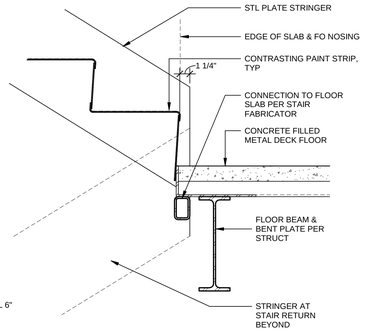

11 STL PLATE STAIR AT FLOOR LANDING - UP
Scale: 1 1/2" = 1'-0"

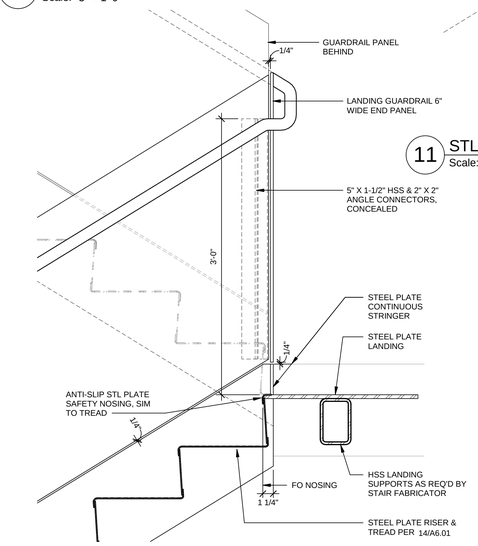

15 STEEL PLATE STAIR @ LANDING - DOWN
Scale: 1 1/2" = 1'-0"

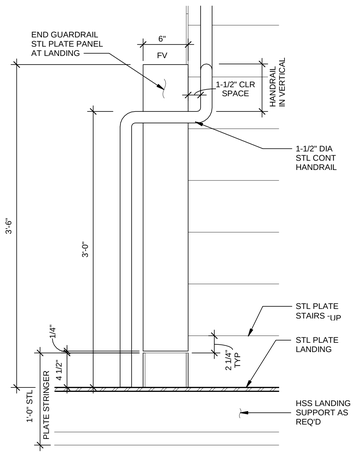

12 GUARDRAIL @ LANDING
Scale: 1 1/2" = 1'-0"

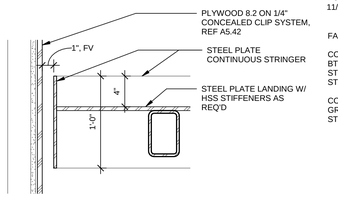

10 STEEL PLATE LANDING AT WALL
Scale: 1 1/2" = 1'-0"

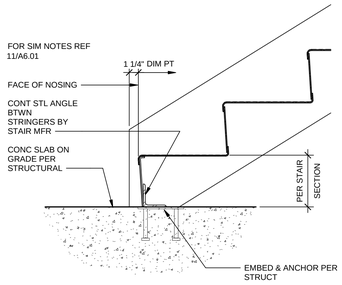

7 STL PLATE STAIR AT FLOOR (SOG)
Scale: 1 1/2" = 1'-0"

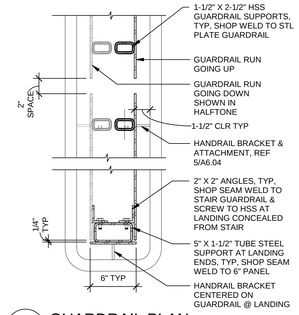

4 GUARDRAIL PLAN
Scale: 1 1/2" = 1'-0"

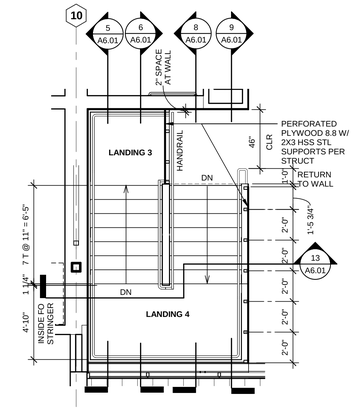

1 EAST STAIR - SECOND FLOOR
Scale: 1/4" = 1'-0"

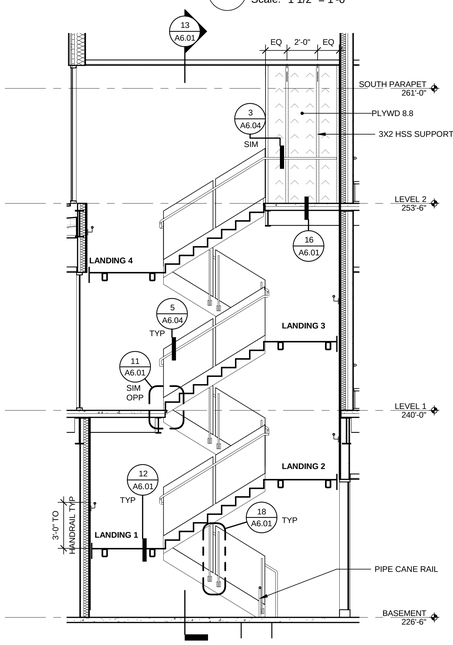

8 EAST STAIR - SECTION 3
Scale: 1/4" = 1'-0"

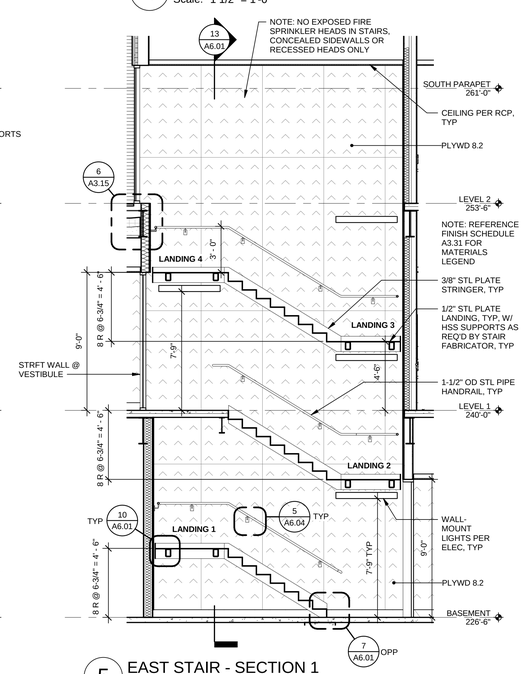

5 EAST STAIR - SECTION 1
Scale: 1/4" = 1'-0"

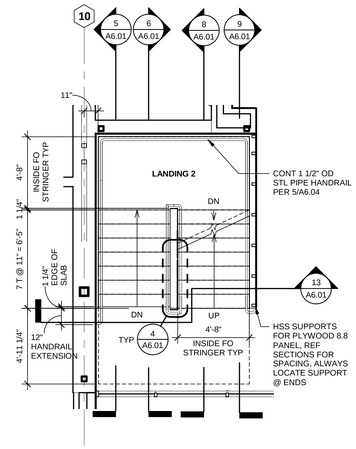

2 EAST STAIR - FIRST FLOOR
Scale: 1/4" = 1'-0"

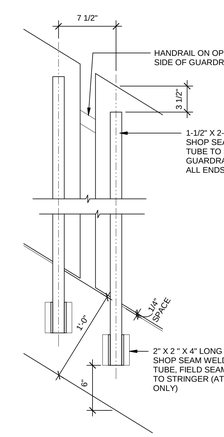

18 GUARDRAIL AT STRINGER
Scale: 1 1/2" = 1'-0"

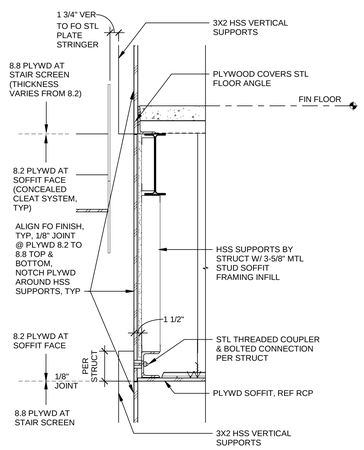

17 PLYWD TRANSITION @ SOFFIT
Scale: 1" = 1'-0"

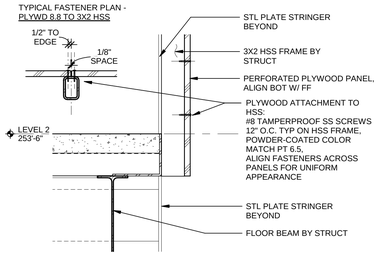

16 PLYWOOD ATTACHMENT @ STAIR LANDING
Scale: 1 1/2" = 1'-0"

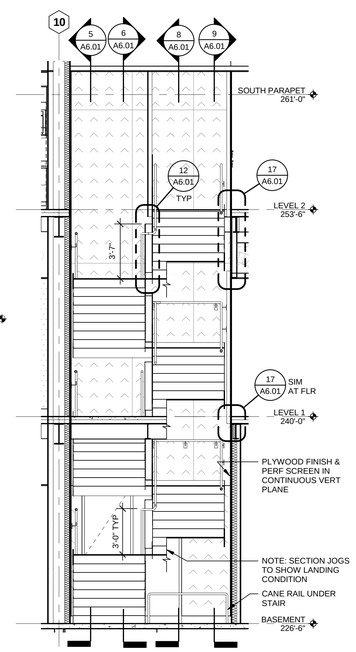

13 EAST STAIR - SECTION 5
Scale: 1/4" = 1'-0"

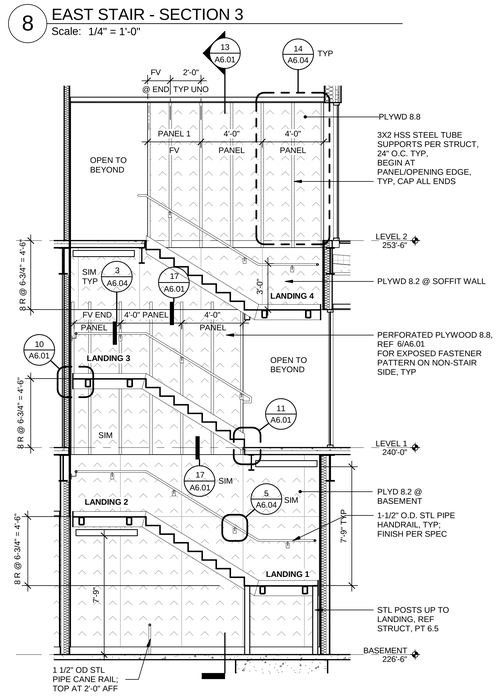

9 EAST STAIR - SECTION 4
Scale: 1/4" = 1'-0"

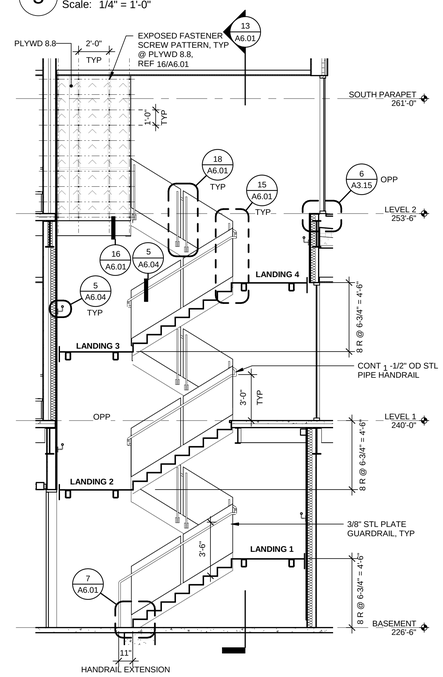

6 EAST STAIR - SECTION 2
Scale: 1/4" = 1'-0"

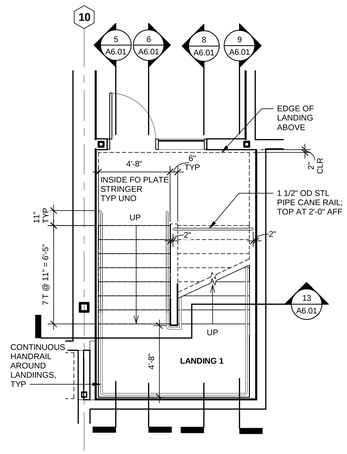

3 EAST STAIR - BASEMENT
Scale: 1/4" = 1'-0"

NOTE:
ALL STEEL AT EAST STAIR TO BE PAINT 6.5 ¬ NCLUDING BUT NOT LIMITED TO, STEEL PLATE LANDING, STRINGERS, RISER/TREADS, HANDRAIL, HSS SUPPORTS, & STRUCTURAL STEEL; CONTRASTING COLOR AT NOSING PER 15/A6.01

REVISIONS

CONFORMED SET

WESTERN STATE HOSPITAL
BUILDING 22, PATIENT SUPPORT CENTER
PATIENT SUPPORT CENTER
9601 STELLACOOM BLVD SW, LAKEWOOD, WA, SHINGTON 98498-7213

STATE OF WASHINGTON
S790 REGISTERED ARCHITECT
STEVEN M. SHIVER

NAC ARCHITECTURE
nacarchitecture.com
2025 FIRST AVE | SUITE 300
SEATTLE, WA 98121
P:206.441.4522

DSHS NO	16-410G (2-1)
NAC NO	121-16004
DRAWN	CJ
CHECKED	AJ
DATE	03/16/2018

© 2016 NAC Inc.

EAST STAIR PLANS & SECTIONS

A6.01

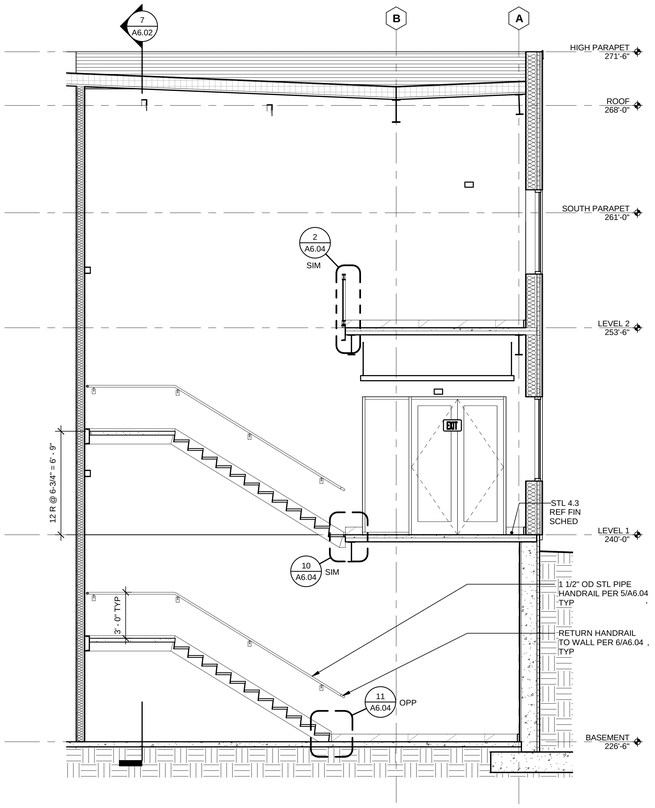

6 WEST STAIR - SECTION 3
Scale: 1/4" = 1'-0"

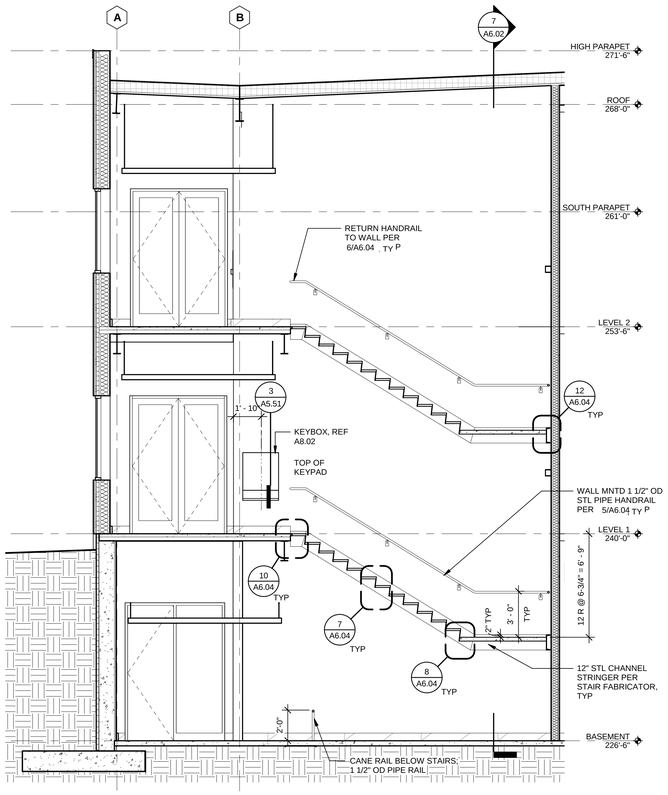

4 WEST STAIR - SECTION 1
Scale: 1/4" = 1'-0"

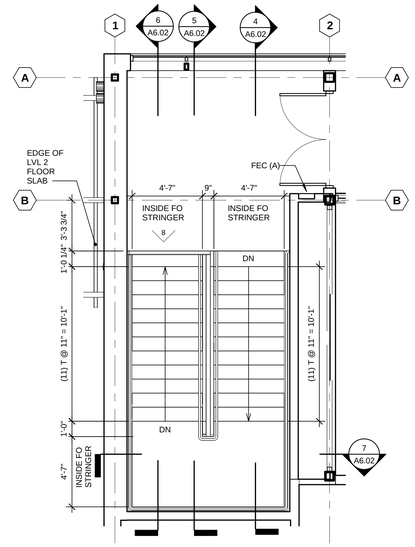

1 WEST STAIR - SECOND FLOOR
Scale: 1/4" = 1'-0"

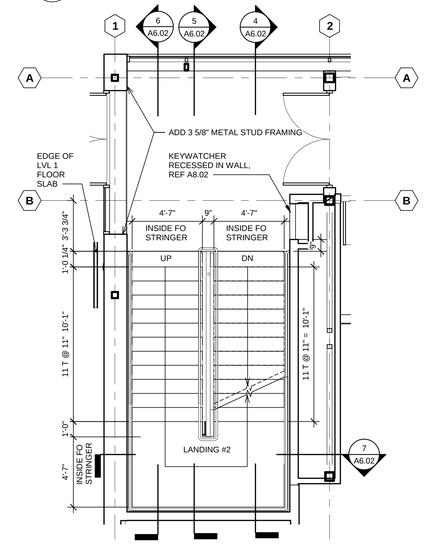

2 WEST STAIR - FIRST FLOOR
Scale: 1/4" = 1'-0"

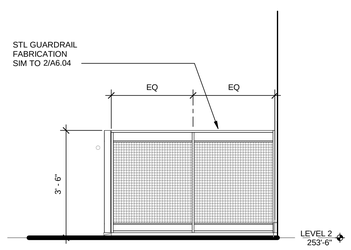

8 GUARDRAIL ELEVATION
Scale: 1/2" = 1'-0"

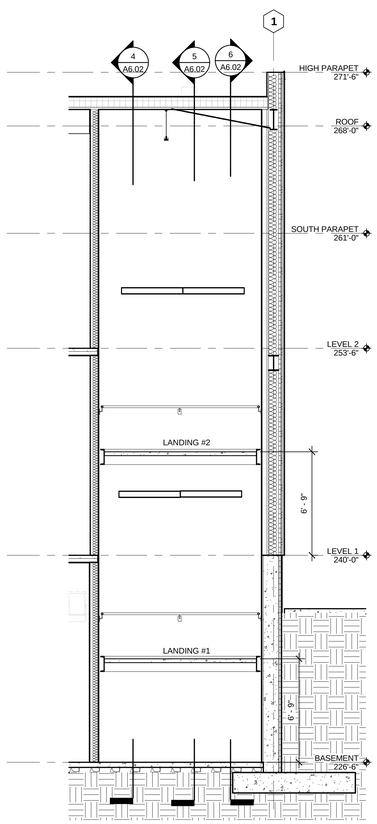

7 WEST STAIR - SECTION 4
Scale: 1/4" = 1'-0"

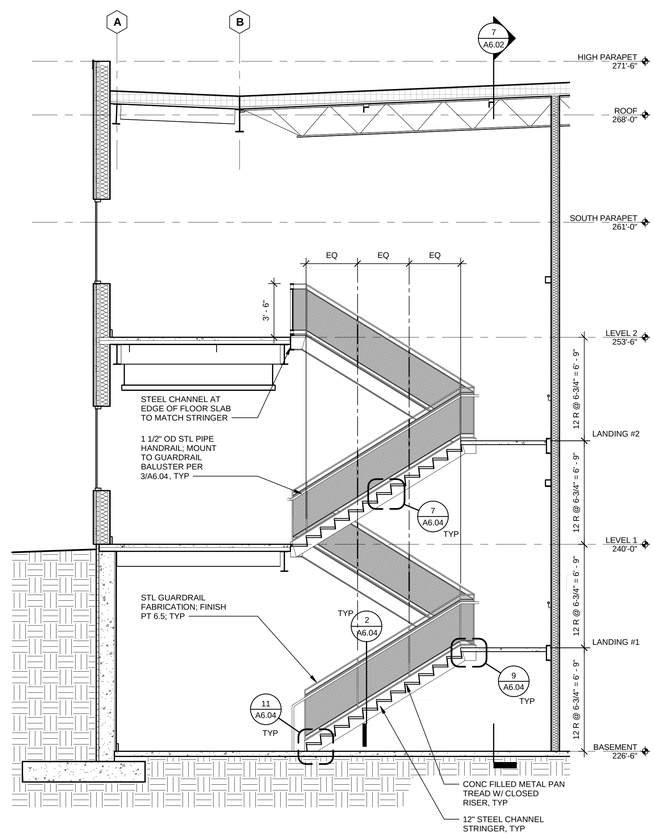

5 WEST STAIR - SECOND FLOOR
Scale: 1/4" = 1'-0"

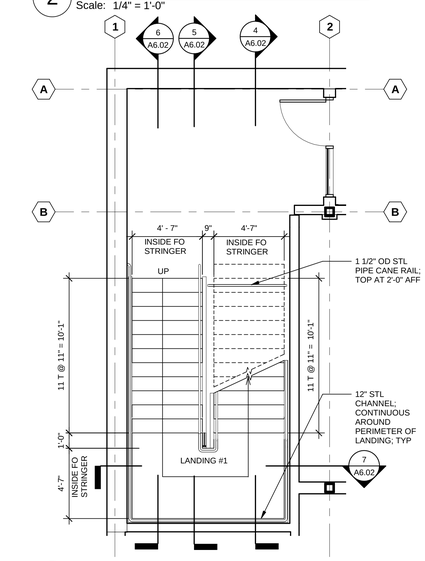

3 WEST STAIR - BASEMENT
Scale: 1/4" = 1'-0"

NOTE:
ALL STEEL AT WEST STAIR TO BE PAINT 6.5 ;I NCLUDING BUT NOT LIMITED TO, STEEL PLATE LANDING, STRINGERS, RISER/TREADS, HANDRAIL, HSS SUPPORTS, & STRUCTURAL STEEL

REVISIONS

CONFORMED SET

WESTERN STATE HOSPITAL
BUILDING 22, PATIENT SUPPORT CENTER
PATIENT SUPPORT CENTER
9601 STEILACOOM BLVD SW, LAKEWOOD, WASHINGTON 98498-7213

5790 REGISTERED ARCHITECT
STEVEN M. SHIVER
STATE OF WASHINGTON

NAC ARCHITECTURE
nacarchitecture.com
2025 FIRST AVE | SUITE 300
SEATTLE, WA 98121
P:206.441.4522

DSHS NO	16-410G (2-1)
NAC NO	121-16004
DRAWN	CJ
CHECKED	AJ
DATE	03/16/2018

© 2016 NAC Inc

WEST STAIR PLANS & SECTIONS

A6.02

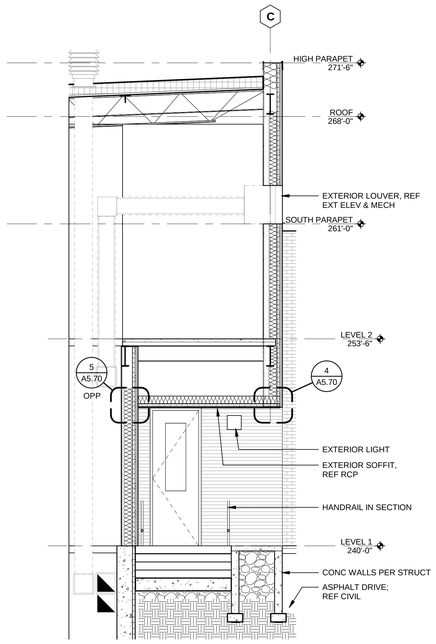

7 WEST SERVICE STAIR SECTION 2
Scale: 1/4" = 1'-0"

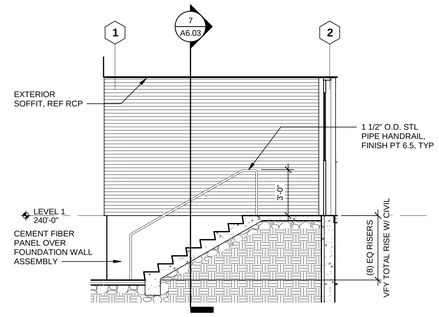

5 WEST SERVICE STAIR - SECTION 1
Scale: 1/4" = 1'-0"

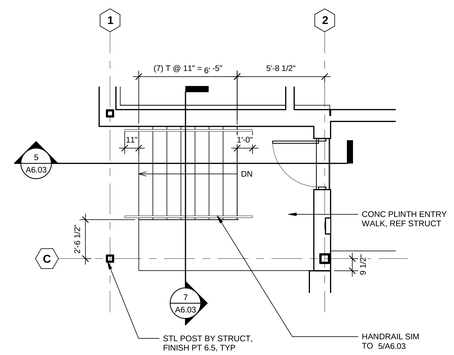

N 6 WEST SERVICE STAIR
1/4" = 1'-0"

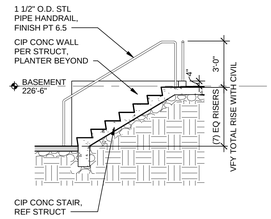

1 NORTH SERVICE STAIR SECTION
Scale: 1/4" = 1'-0"

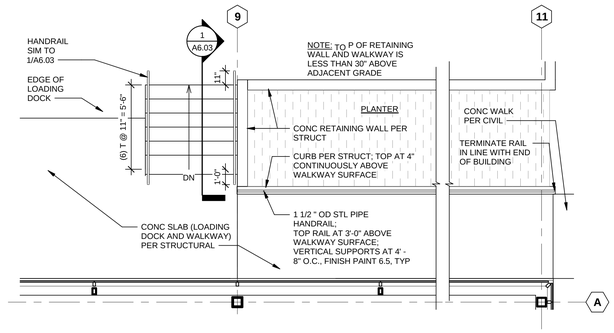

N 2 NORTH SERVICE STAIR & CONC WALK
1/4" = 1'-0"

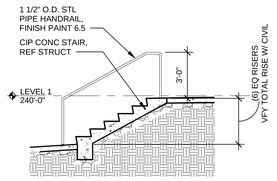

3 WEST ENTRY STAIR SECTION
Scale: 1/4" = 1'-0"

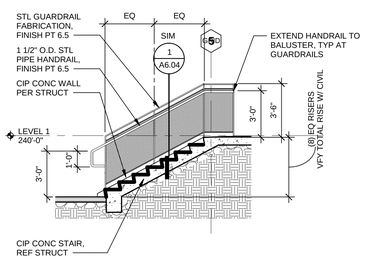

10 TYP LOADING DOCK STAIR SECTION
Scale: 1/4" = 1'-0"

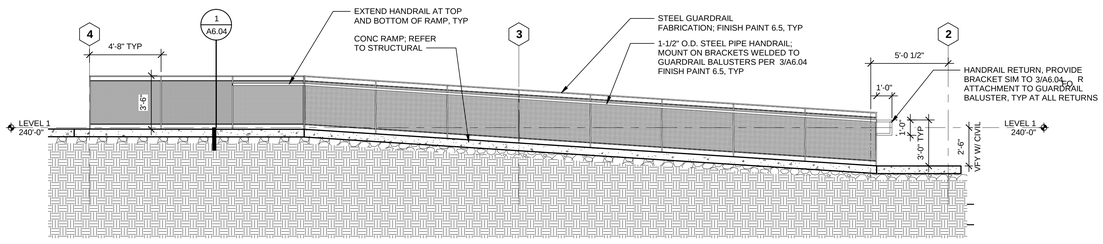

8 LOADING DOCK RAMP SECTION
Scale: 1/4" = 1'-0"

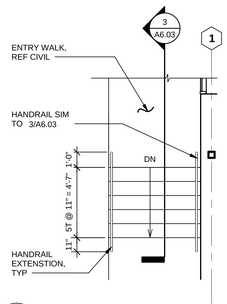

N 4 WEST ENTRY STAIR
1/4" = 1'-0"

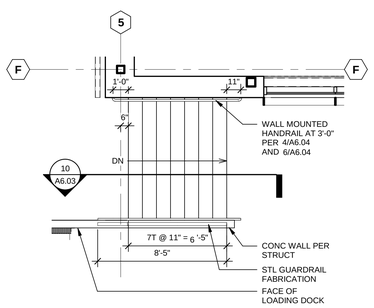

N 11 STAIR PLAN @ SOUTH LOADING DOCK
1/4" = 1'-0"

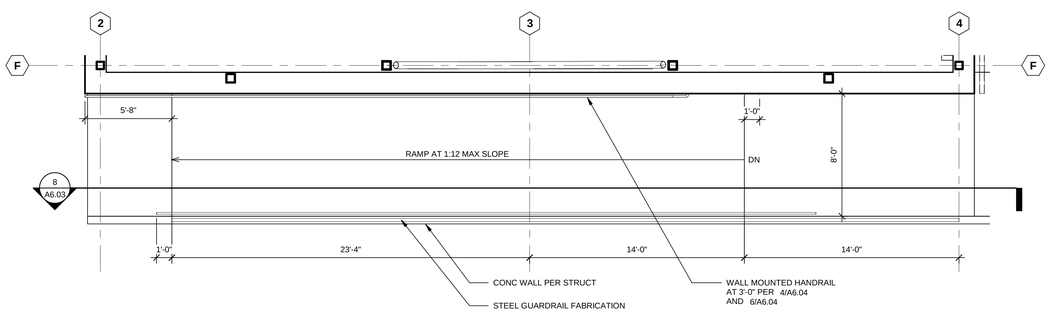

N 9 ENLARGED PLAN - SOUTH LOADING DOCK RAMP
1/4" = 1'-0"

REVISIONS

CONFORMED SET

WESTERN STATE HOSPITAL
BUILDING 22, PATIENT SUPPORT CENTER
PATIENT SUPPORT CENTER
9601 STELLACOOM BLVD SW, LAKEWOOD, WASHINGTON 98498-7213

STEVEN M. SHIVER
STATE OF WASHINGTON
REGISTERED ARCHITECT

NAC ARCHITECTURE
nacarchitecture.com
2025 FIRST AVE | SUITE 300
SEATTLE, WA 98121
P:206.441.4522

DSHS NO	16-410G (2-1)
NAC NO	121-16004
DRAWN	CJ
CHECKED	AJ
DATE	03/16/2018

© 2016 NAC Inc.

EXTERIOR STAIR & RAMP PLANS AND SECTIONS

A6.03

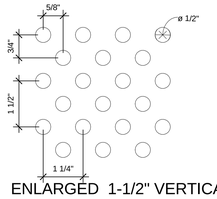

18 ENLARGED 1-1/2" VERTICAL SPACING
Scale: 6" = 1'-0"

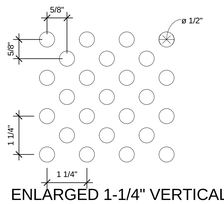

17 ENLARGED 1-1/4" VERTICAL SPACING
Scale: 6" = 1'-0"

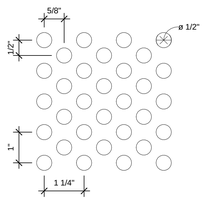

16 ENLARGED 1" VERTICAL SPACING
Scale: 6" = 1'-0"

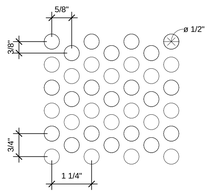

15 ENLARGED 3/4" VERTICAL SPACING
Scale: 6" = 1'-0"

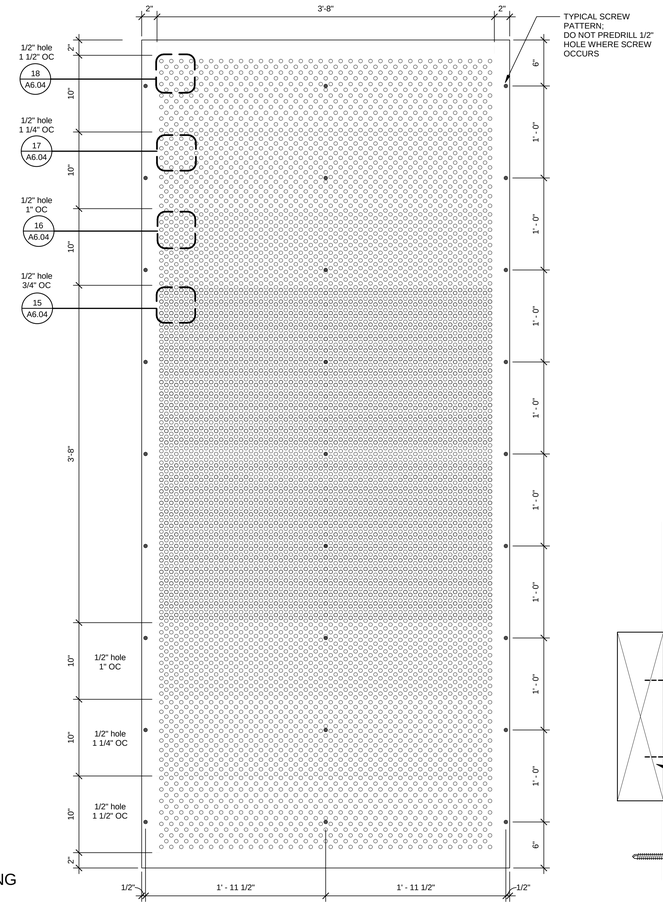

14 TYPICAL PANEL PERFORATION
Scale: 1 1/2" = 1'-0"

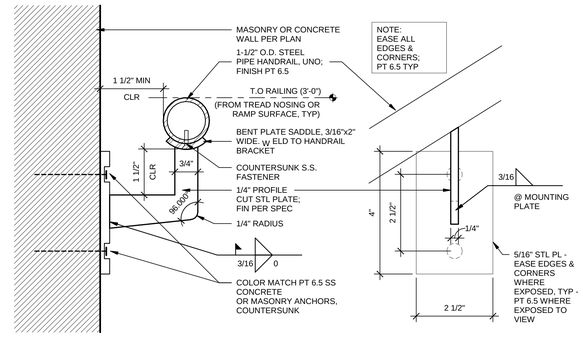

4 EXTERIOR HANDRAIL BRACKET AT WALL
Scale: 6" = 1'-0"

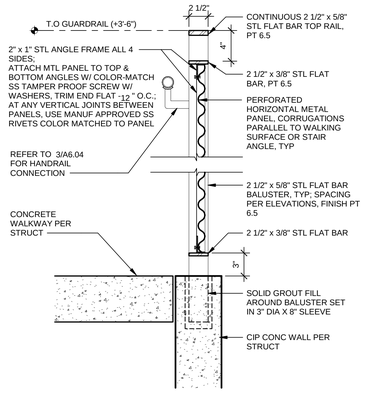

1 EXTERIOR GUARDRAIL
Scale: 1 1/2" = 1'-0"

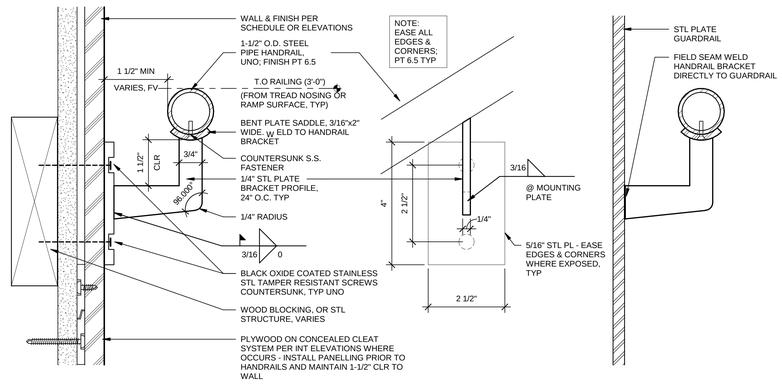

5 INTERIOR HANDRAIL AT WALL OR GUARDRAIL
Scale: 6" = 1'-0"

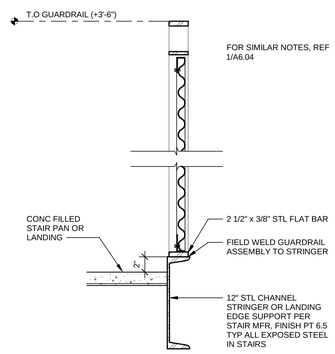

2 INTERIOR GUARDRAIL
Scale: 1 1/2" = 1'-0"

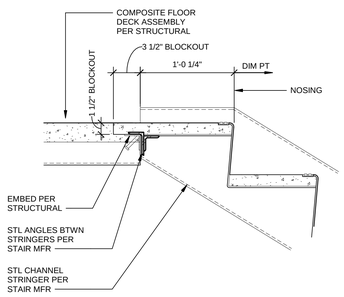

10 STL PAN STAIR AT FLOOR - DOWN
Scale: 1 1/2" = 1'-0"

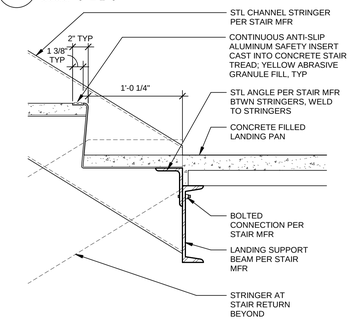

8 STL PAN STAIR AT LANDING - UP
Scale: 1 1/2" = 1'-0"

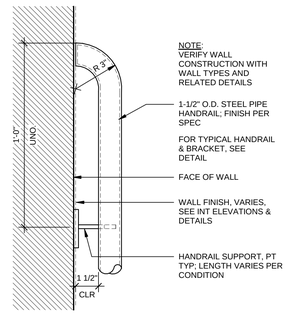

6 TYP HANDRAIL RETURN @ WALL
Scale: 3" = 1'-0"

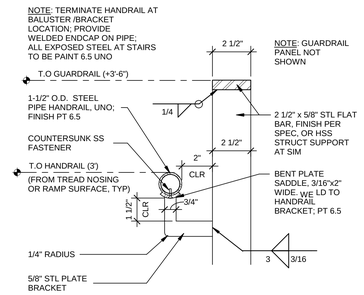

3 HANDRAIL CONNECTION TO GUARD
Scale: 3" = 1'-0"

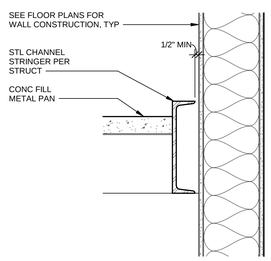

NOTE: SEE FLOOR PLANS FOR WALL TYPES

12 STL PAN STAIR STRINGER AT WALL
Scale: 1 1/2" = 1'-0"

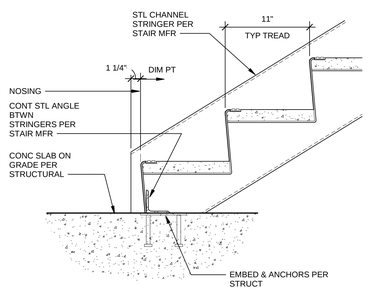

11 STL PAN STAIR AT FLOOR (SOG)
Scale: 1 1/2" = 1'-0"

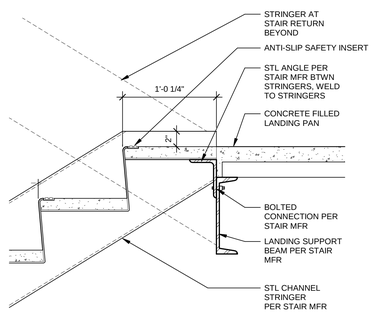

9 STL PAN STAIR AT LANDING - DOWN
Scale: 1 1/2" = 1'-0"

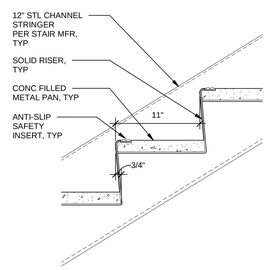

7 STL PAN STAIR
Scale: 1 1/2" = 1'-0"

REVISIONS

CONFORMED SET

WESTERN STATE HOSPITAL
BUILDING 22, PATIENT SUPPORT CENTER
PATIENT SUPPORT CENTER
9601 STEILACOOM BLVD SW, LAKEWOOD, WA SHINGTON 98498-7213

5790 REGISTERED ARCHITECT
STEVEN M. SHIVER
STATE OF WASHINGTON

NAC ARCHITECTURE
nacarchitecture.com
2025 FIRST AVE | SUITE 300
SEATTLE, WA 98121
P:206.441.4522

© 2016 NAC Inc.

DSHS NO	16-410G (2-1)
NAC NO	121-16004
DRAWN	CJ
CHECKED	AJ
DATE	03/16/2018

STAIR AND RAMP DETAILS

A6.04

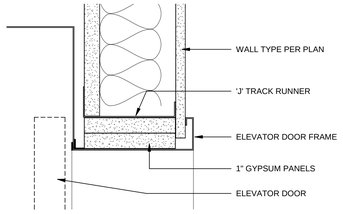

NOTE: COORDINATE DOOR OPENING DIMENSIONS AND FRAME INSTALLATION TOLERANCES WITH MANUFACTURER

8 ELEVATOR DOOR HEAD
Scale: 3" = 1'-0"

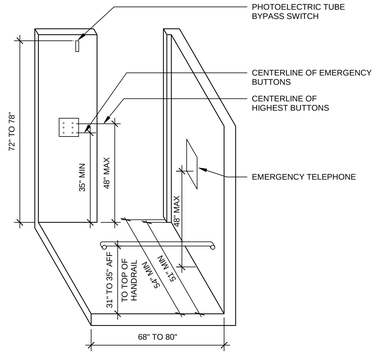

6 ELEVATOR MOUNTING HEIGHTS (INT)
Scale: 1/2" = 1'-0"

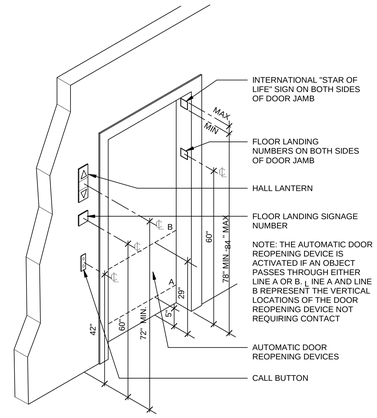

4 ELEVATOR MOUNTING HEIGHTS
Scale: 1/2" = 1'-0"

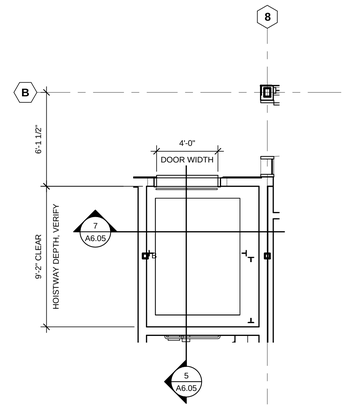

1 ELEVATOR @ 2ND FLOOR
Scale: 1/4" = 1'-0"

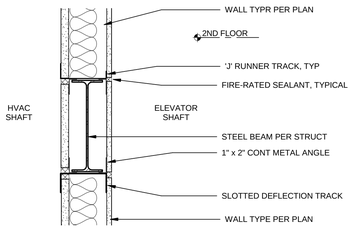

12 ELEVATOR SHAFT @ 2nd FLOOR
Scale: 1 1/2" = 1'-0"

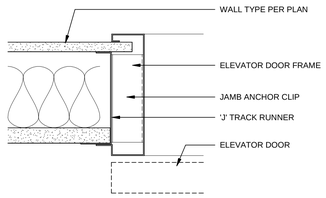

NOTE: COORDINATE DOOR OPENING DIMENSIONS AND FRAME INSTALLATION TOLERANCES WITH MANUFACTURER

9 ELEVATOR DOOR JAMB
Scale: 3" = 1'-0"

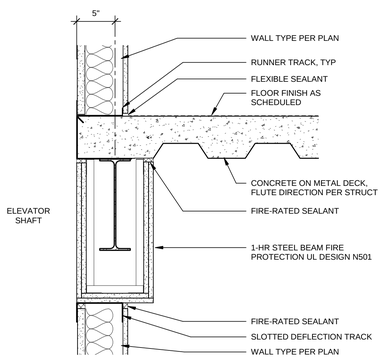

14 ELEVATOR SHAFT @ FLOOR, N - S
Scale: 1 1/2" = 1'-0"

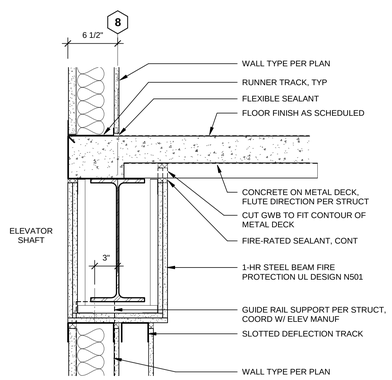

10 ELEVATOR SHAFT @ FLOOR, GRID 8
Scale: 1 1/2" = 1'-0"

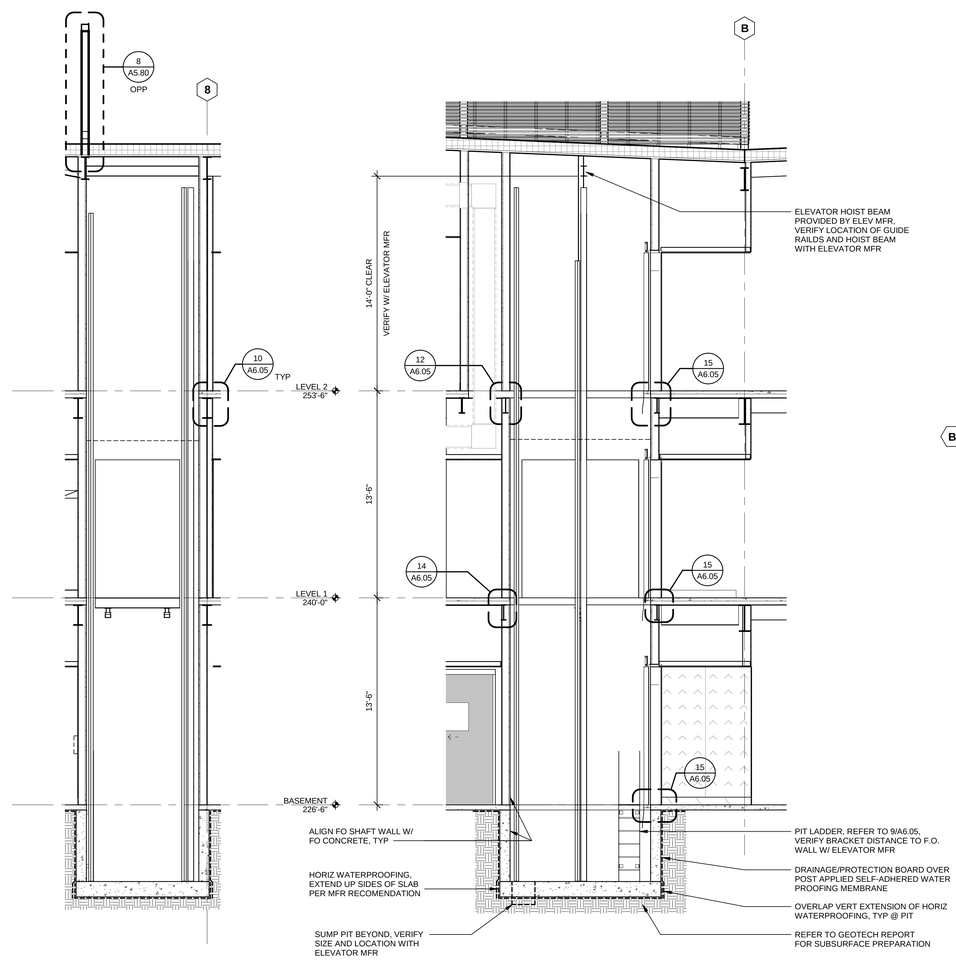

7 ELEVATOR SECTION B
Scale: 1/4" = 1'-0"

5 ELEVATOR SECTION A
Scale: 1/4" = 1'-0"

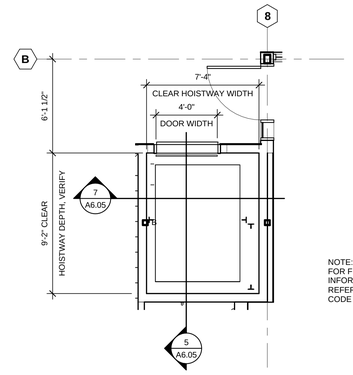

NOTE:
FOR FIRE-RATED INFORMATION, REFER TO G SERIES CODE SHEETS

2 ELEVATOR @ 1ST FLOOR
Scale: 1/4" = 1'-0"

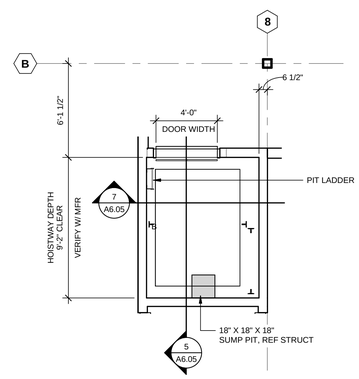

3 ELEVATOR @ BASEMENT
Scale: 1/4" = 1'-0"

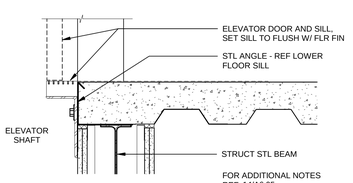

UPPER FLOORS

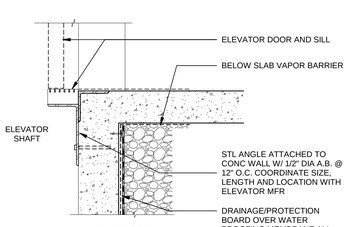

LOWER FLOOR

15 ELEVATOR DOOR SILL
Scale: 1 1/2" = 1'-0"

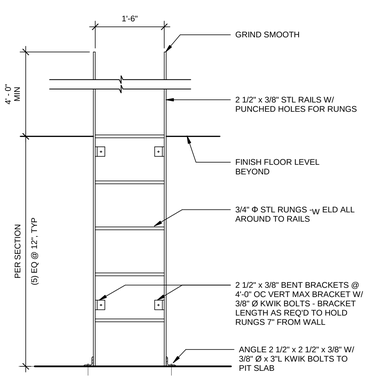

11 PIT LADDER
Scale: 3/4" = 1'-0"

REVISIONS

CONFORMED SET

WESTERN STATE HOSPITAL
BUILDING 22, PATIENT SUPPORT CENTER
PATIENT SUPPORT CENTER
9601 STELLACOOM BLVD SW, LAKEWOOD, WA SHINGTON 98498-7213

REGISTERED ARCHITECT
5790
STEVEN M. SHIVER
STATE OF WASHINGTON

NAC ARCHITECTURE
nacarchitecture.com
2025 FIRST AVE S SUITE 300
SEATTLE, WA 98121
P:206.441.4522

DSHS NO	16-410G (2-1)
NAC NO	121-16004
DRAWN	SW
CHECKED	CJ
DATE	03/16/2018

© 2016 NAC Inc.

ELEVATOR PLANS AND SECTIONS

A6.05

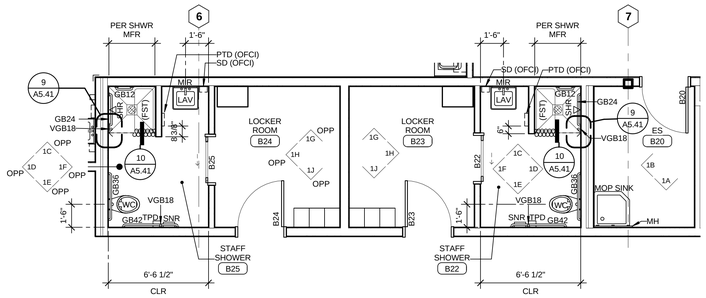

1 ENLARGED BASEMENT LOCKER ROOMS AND SHOWERS
1/4" = 1'-0"

REFER TO FLOOR PLANS FOR WALL AND DOOR TYPES AND LOCATIONS & TO ROOM FINISH SCHEDULE FOR MATERIALS

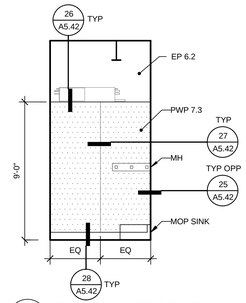

1A TYP ES - B20 SOUTH
Scale: 1/4" = 1'-0"

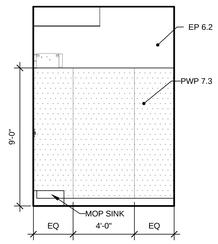

1B TYP ES - B20 WEST
Scale: 1/4" = 1'-0"

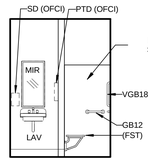

1C B22 NORTH
Scale: 1/4" = 1'-0"

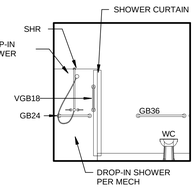

1D B22 EAST
Scale: 1/4" = 1'-0"

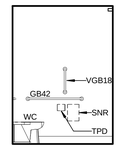

1E B22 SOUTH
Scale: 1/4" = 1'-0"

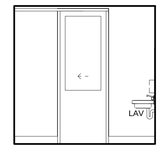

1F B22WEST
Scale: 1/4" = 1'-0"

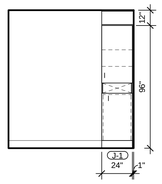

1G B23 NORTH
Scale: 1/4" = 1'-0"

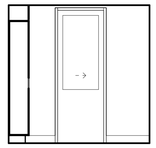

1H B23 EAST
Scale: 1/4" = 1'-0"

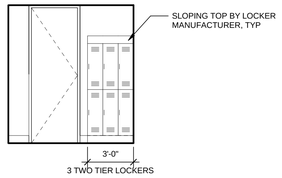

1J B23 SOUTH
Scale: 1/4" = 1'-0"

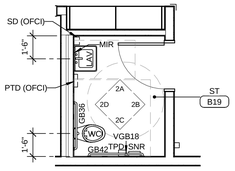

2 ENLARGED TYP STAFF TOILET
1/4" = 1'-0" (B19 SHOWN)

REFER TO FLOOR PLANS FOR WALL AND DOOR TYPES AND LOCATIONS & TO ROOM FINISH SCHEDULE FOR MATERIALS

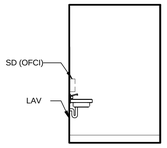

2A B19 NORTH
Scale: 1/4" = 1'-0"

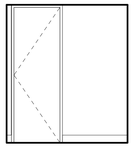

2B B19 EAST
Scale: 1/4" = 1'-0"

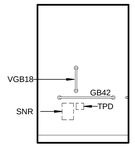

2C B19 SOUTH
Scale: 1/4" = 1'-0"

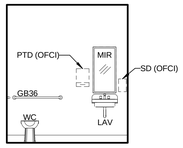

2D B19 WEST
Scale: 1/4" = 1'-0"

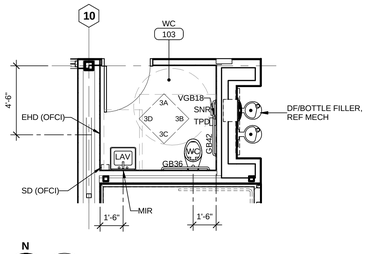

3 ENLARGED TYP PUBLIC WC
1/4" = 1'-0" (WC 103 SHOWN)

REFER TO FLOOR PLANS FOR WALL AND DOOR TYPES AND LOCATIONS & TO ROOM FINISH SCHEDULE FOR MATERIALS

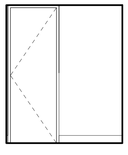

3A 103 NORTH
Scale: 1/4" = 1'-0"

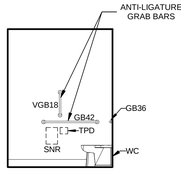

3B 103 EAST
Scale: 1/4" = 1'-0"

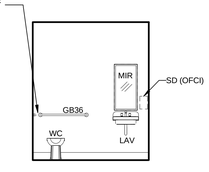

3C 103 SOUTH
Scale: 1/4" = 1'-0"

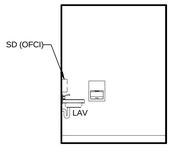

3D 103 WEST
Scale: 1/4" = 1'-0"

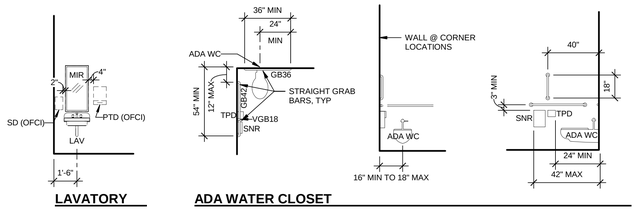

4 TYPICAL TOILET ROOM ACCESSORY ARRANGEMENTS
Scale: 1/4" = 1'-0"

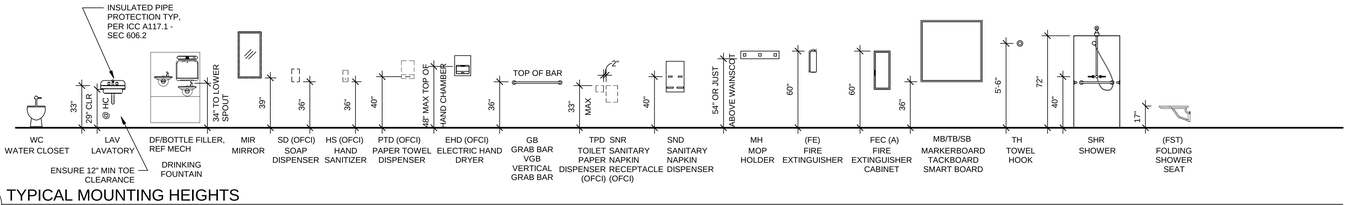

5 TYPICAL MOUNTING HEIGHTS
Scale: 1/4" = 1'-0"

INTERIOR ELEVATION GENERAL NOTES

1. REFERENCE SHEET A7.01 FOR TYPICAL MOUNTING HEIGHTS.
2. REFERENCE SHEETS A 5.50 - A 5.51 FOR CASEWORK TYPES AND DETAILS.
3. REFERENCE SHEETS A 8.01 - A 8.03 FOR ALL EQUIPMENT DENOTED WITH ⟨ ⟩.
4. PROVIDE BLOCKING IN WALLS BEHIND WALL MOUNTED CABINETRY AND EQUIPMENT, TYP, ALSO SEE FLOOR PLAN GENERAL NOTES #11.
5. MARKERBOARDS AND TACKBOARDS ARE 4' HIGH TYP UNO. LENGTH, IN FEET, IS REPRESENTED BY THE # FOLLOWING THE MB OR TB ABBREVIATION. FOR EXAMPLE MB8 IS A 4'X8' MARKERBOARD.
6. MSH-1 AND MSH-2 ARE METAL SHELVING UNITS. REFERENCE SPEC FOR ADDITIONAL INFORMATION.

REVISIONS

CONFORMED SET

WESTERN STATE HOSPITAL
BUILDING 22, PATIENT SUPPORT CENTER
PATIENT SUPPORT CENTER
9601 STEILACOOM BLVD SW, LAKEWOOD, WASHINGTON 98498-7213

5790 REGISTERED ARCHITECT
STEVEN M. SHIVER
STATE OF WASHINGTON

NAC ARCHITECTURE
nacarchitecture.com
2025 FIRST AVE | SUITE 300
SEATTLE, WA 98121
P:206.441.4522

© 2016 NAC Inc.

DSHS NO	16-410G (Z-1)
NAC NO	121-16004
DRAWN	ES
CHECKED	SW
DATE	03/16/2018

ENLARGED TOILET AND LOCKER ROOM PLANS & ELEVATIONS

A7.01

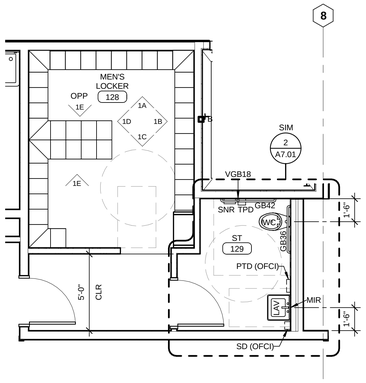

N 1 ENLARGED MEN'S LOCKER 128
1/4" = 1'-0"

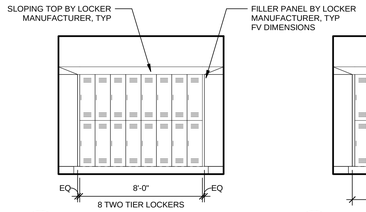

1A 128 NORTH 1
Scale: 1/4" = 1'-0"

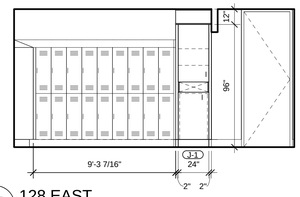

1B 128 EAST
Scale: 1/4" = 1'-0"

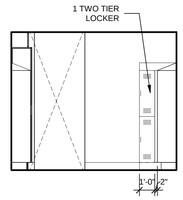

1C 128 SOUTH
Scale: 1/4" = 1'-0"

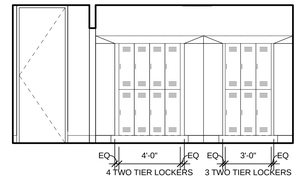

1D 128 WEST
Scale: 1/4" = 1'-0"

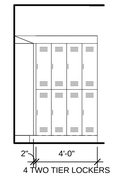

1E 128 NORTH 2
Scale: 1/4" = 1'-0"

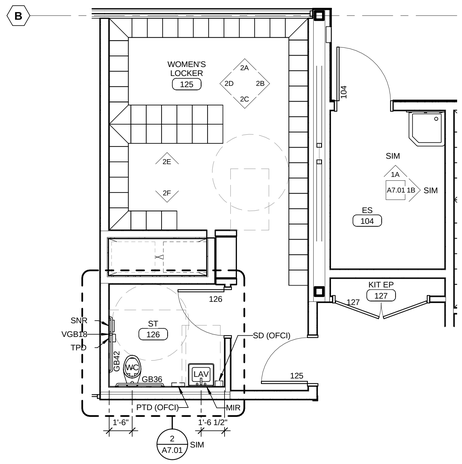

N 2 ENLARGED WOMEN'S LOCKER 129
1/4" = 1'-0"

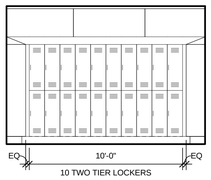

2A 125 NORTH 1
Scale: 1/4" = 1'-0"

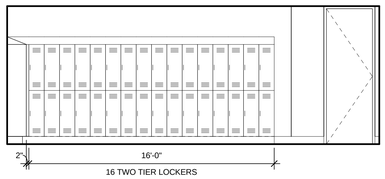

2B 125 EAST
Scale: 1/4" = 1'-0"

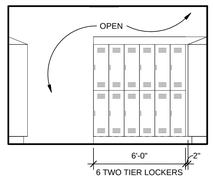

2C 125 SOUTH 1
Scale: 1/4" = 1'-0"

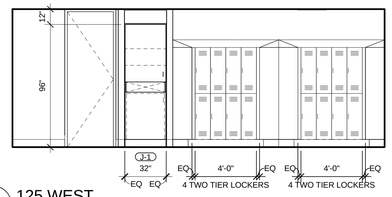

2D 125 WEST
Scale: 1/4" = 1'-0"

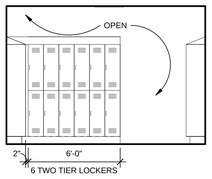

2E 125 NORTH 2
Scale: 1/4" = 1'-0"

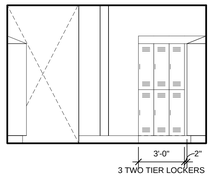

2F 129 SOUTH 2
Scale: 1/4" = 1'-0"

INTERIOR ELEVATION GENERAL NOTES

1. REFERENCE SHEET A7.01 FOR TYPICAL MOUNTING HEIGHTS.
2. REFERENCE SHEETS A5.5 0 - A5.51 FOR CASEWORK TYPES AND DETAILS.
3. REFERENCE SHEETS A 8.01 - A 8.03 FOR ALL EQUIPMENT DENOTED WITH X.
4. PROVIDE BLOCKING IN WALLS BEHIND WALL MOUNTED CABINETRY AND EQUIPMENT, TYP, ALSO SEE FLOOR PLAN GENERAL NOTES #11.
5. MARKERBOARDS AND TACKBOARDS ARE 4' HIGH TYP UNO. LENGTH, IN FEET, IS REPRESENTED BY THE # FOLLOWING THE MB OR TB ABBREVIATION. FOR EXAMPLE MB8 IS A 4'X8' MARKERBOARD.
6. MSH-1 AND MSH-2 ARE METAL SHELVING UNITS. REFERENCE SPEC FOR ADDITIONAL INFORMATION.

REVISIONS

CONFORMED SET

WESTERN STATE HOSPITAL
BUILDING 22, PATIENT SUPPORT CENTER
PATIENT SUPPORT CENTER
9601 STEILACOOM BLVD SW, LAKEWOOD, WASHINGTON 98498-7213

5790 REGISTERED ARCHITECT
STEVEN M. SHIVER
STATE OF WASHINGTON

NAC ARCHITECTURE
nacarchitecture.com
2025 FIRST AVE | SUITE 300
SEATTLE, WA 98121
P:206.441.4522

© 2016 NAC, Inc.

DSHS NO	16-410G (2-1)
NAC NO	121-16004
DRAWN	ES
CHECKED	SW
DATE	03/16/2018

ENLARGED TOILET AND LOCKER ROOM PLANS & ELEVATIONS

A7.02

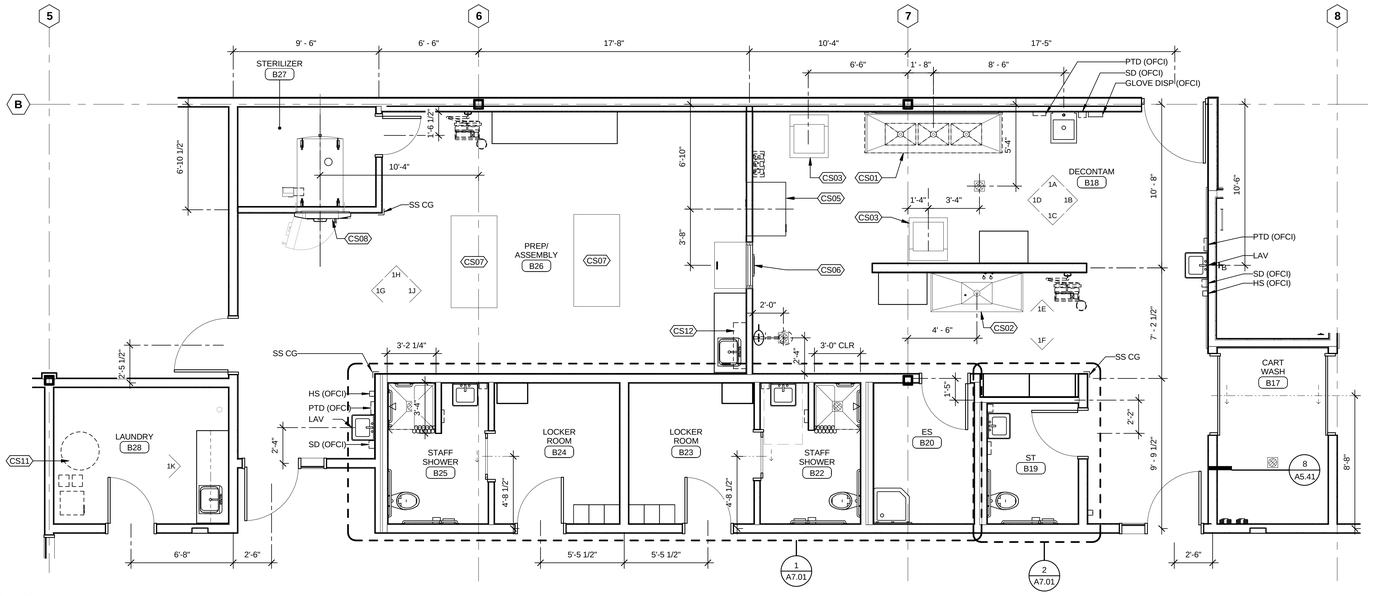

1 ENLARGED PLAN - CENTRAL SERVICES
1/4" = 1'-0"

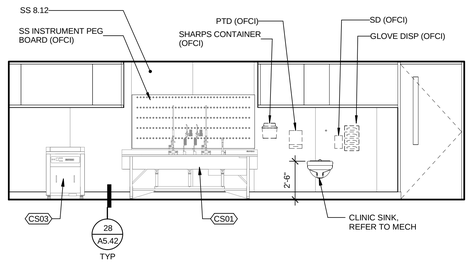

1A B18 NORTH 1
Scale: 1/4" = 1'-0"

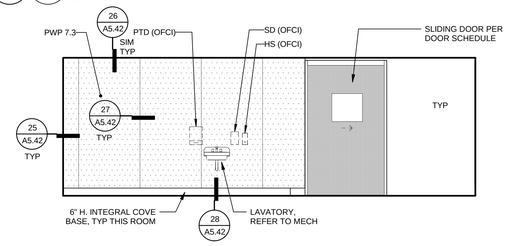

1B B18 EAST
Scale: 1/4" = 1'-0"

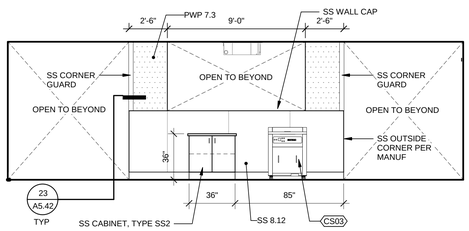

1C B18 SOUTH 1
Scale: 1/4" = 1'-0"

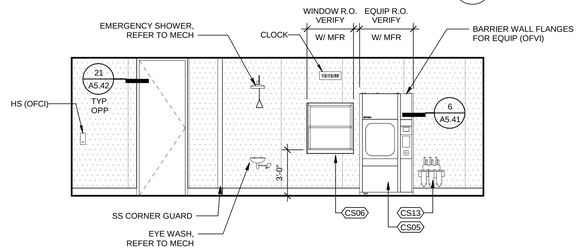

1D B18 WEST
Scale: 1/4" = 1'-0"

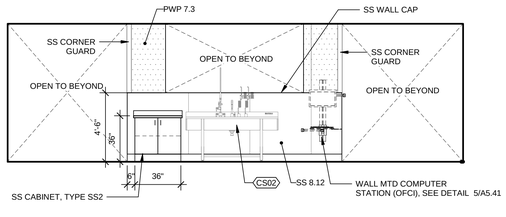

1E B18 NORTH 2
Scale: 1/4" = 1'-0"

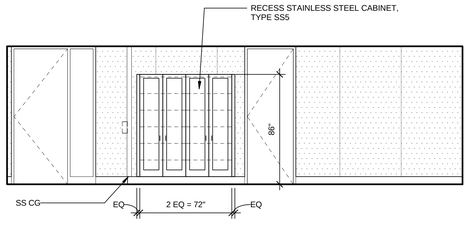

1F B18 SOUTH 2
Scale: 1/4" = 1'-0"

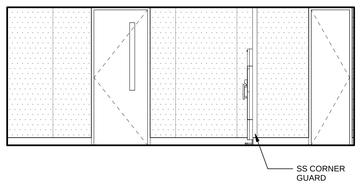

1G B26 WEST
Scale: 1/4" = 1'-0"

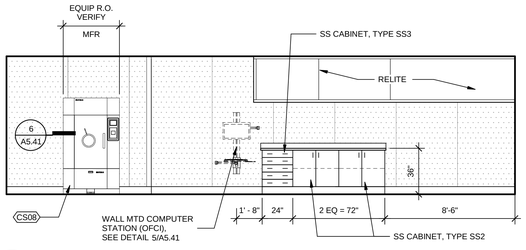

1H B26 NORTH
Scale: 1/4" = 1'-0"

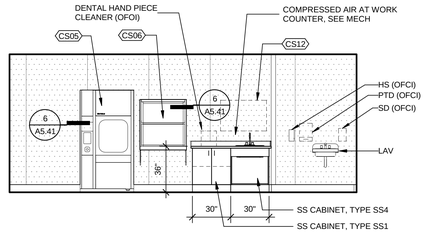

1J B26 EAST
Scale: 1/4" = 1'-0"

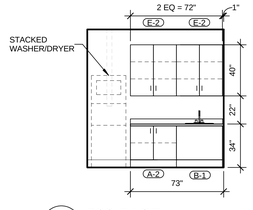

1K B28 EAST
Scale: 1/4" = 1'-0"

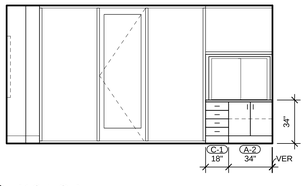

2A B10 NORTH
Scale: 1/4" = 1'-0"

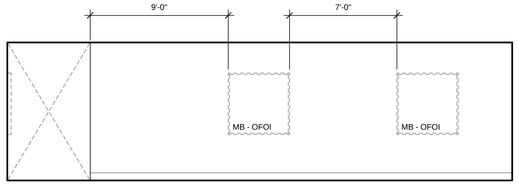

2B B10 WEST
Scale: 1/4" = 1'-0"

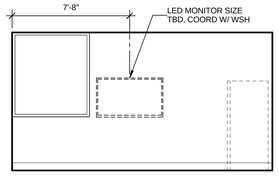

2C B13 NORTH
Scale: 1/4" = 1'-0"

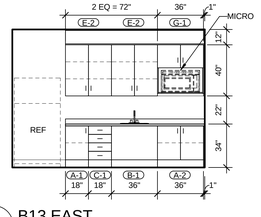

2D B13 EAST
Scale: 1/4" = 1'-0"

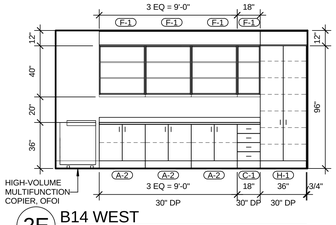

2E B14 WEST
Scale: 1/4" = 1'-0"

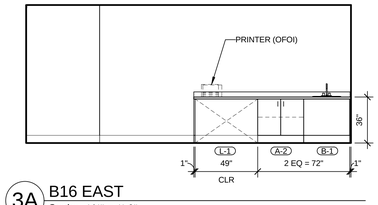

3A B16 EAST
Scale: 1/4" = 1'-0"

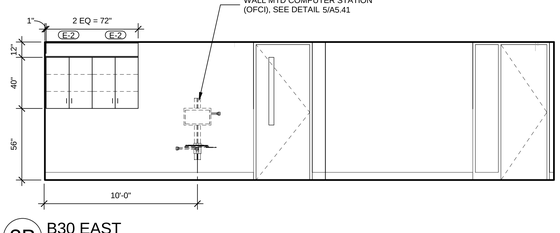

3B B30 EAST
Scale: 1/4" = 1'-0"

INTERIOR ELEVATION GENERAL NOTES

1. REFERENCE SHEET A7.01 FOR TYPICAL MOUNTING HEIGHTS.
2. REFERENCE SHEETS A5.5 0 - A5.51 FOR CASEWORK TYPES AND DETAILS.
3. REFERENCE SHEETS A8.0 1 - A8.03 FOR ALL EQUIPMENT DENOTED WITH (X).
4. PROVIDE BLOCKING IN WALLS BEHIND WALL MOUNTED CABINETRY AND EQUIPMENT, TYP, ALSO SEE FLOOR PLAN GENERAL NOTES #11.
5. MARKERBOARDS AND TACKBOARDS ARE 4' HIGH TYP UNO. LENGTH, IN FEET, IS REPRESENTED BY THE # FOLLOWING THE MB OR TB ABBREVIATION. FOR EXAMPLE MB8 IS A 4'X8' MARKERBOARD.
6. MSH-1 AND MSH-2 ARE METAL SHELVING UNITS. REFERENCE SPEC FOR ADDITIONAL INFORMATION.

REVISIONS

CONFORMED SET

WESTERN STATE HOSPITAL
BUILDING 22, PATIENT SUPPORT CENTER
PATIENT SUPPORT CENTER
9601 STELLACOOM BLVD SW, LAKEWOOD, WA 98498-7213

REGISTERED ARCHITECT
STEVEN M. SHIVER
STATE OF WASHINGTON

NAC ARCHITECTURE
nacarchitecture.com
2025 FIRST AVE | SUITE 300
SEATTLE, WA 98121
P:206.441.4522

© 2016 NAC Inc.

DSHS NO	16-410G (2-1)
NAC NO	121-16004
DRAWN	ES
CHECKED	SW
DATE	03/16/2018

ENLARGED CENTRAL SERVICES PLAN & INTERIOR ELEVATIONS

A7.03

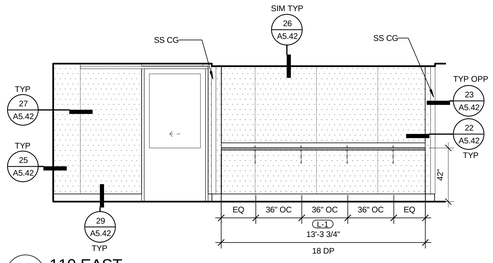

1A 110 EAST
Scale: 1/4" = 1'-0"

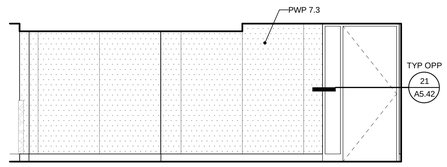

1B 110 WEST
Scale: 1/4" = 1'-0"

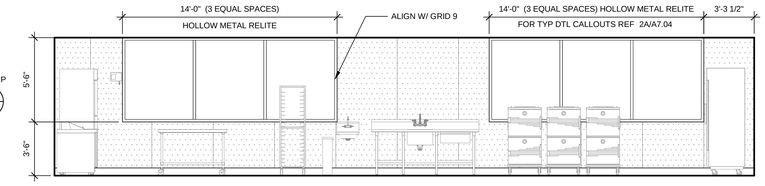

1C 112 NORTH
Scale: 1/4" = 1'-0"

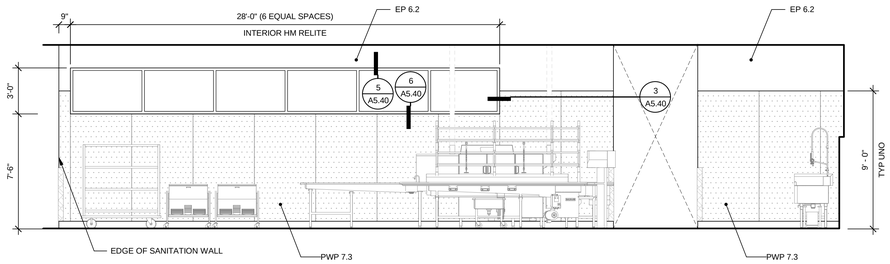

2A 114 NORTH
Scale: 1/4" = 1'-0"

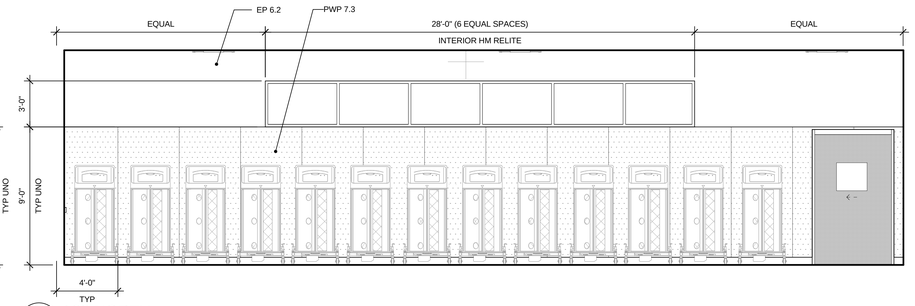

2B 122 NORTH
Scale: 1/4" = 1'-0"

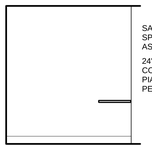

2C 141 EAST
Scale: 1/4" = 1'-0"

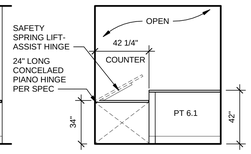

2D 141 SOUTH
Scale: 1/4" = 1'-0"

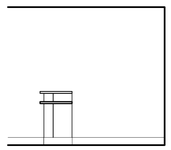

3A 141 WEST
Scale: 1/4" = 1'-0"

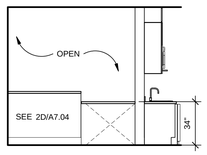

3B 141 NORTH
Scale: 1/4" = 1'-0"

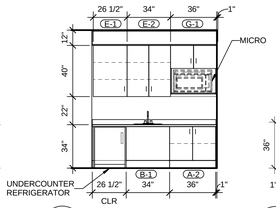

3C 142 WEST
Scale: 1/4" = 1'-0"

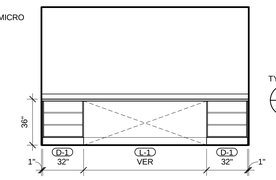

3D 145 EAST
Scale: 1/4" = 1'-0"

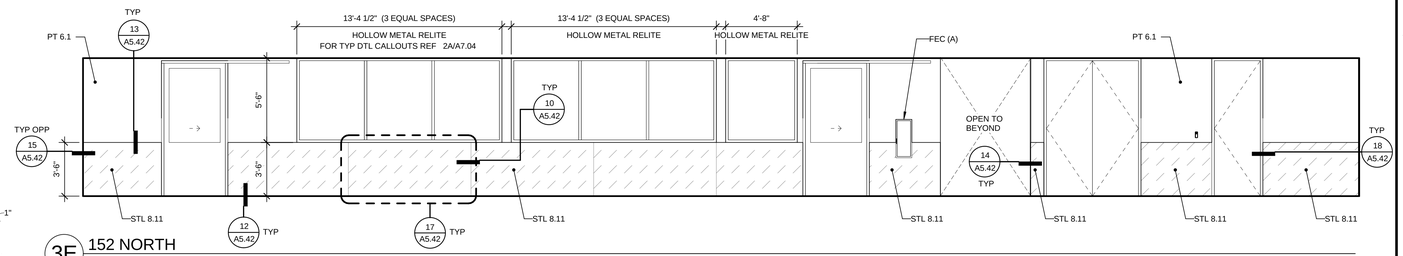

3E 152 NORTH
Scale: 1/4" = 1'-0"

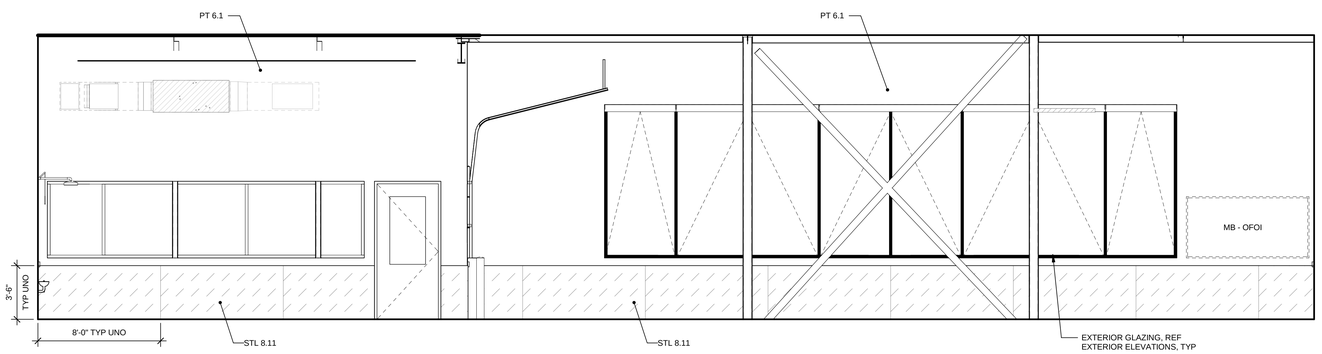

4A 157 SOUTH
Scale: 1/4" = 1'-0"

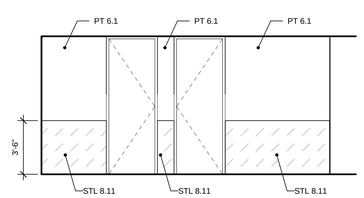

4B 147 EAST
Scale: 1/4" = 1'-0"

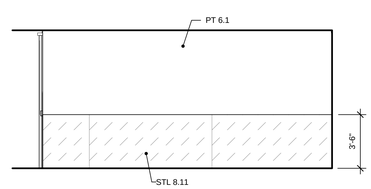

4C 147 WEST
Scale: 1/4" = 1'-0"

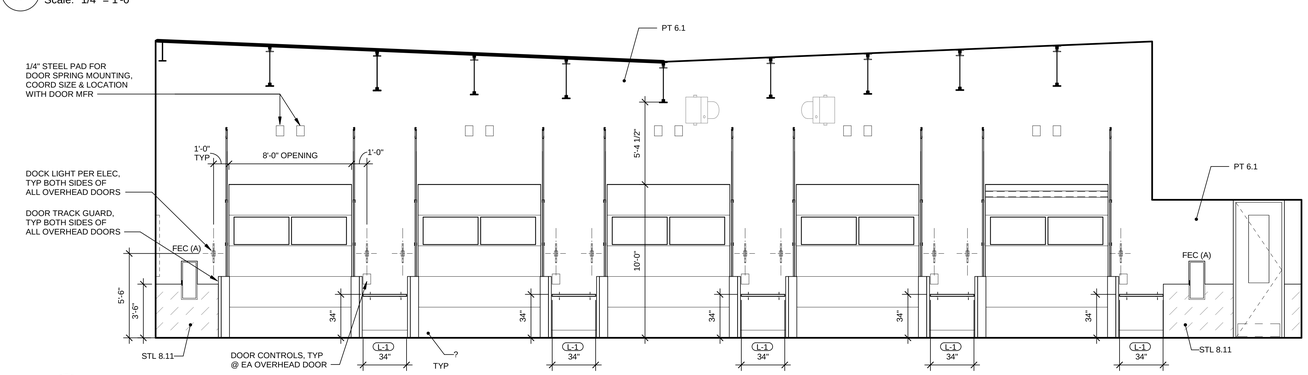

5A 157 WEST
Scale: 1/4" = 1'-0"

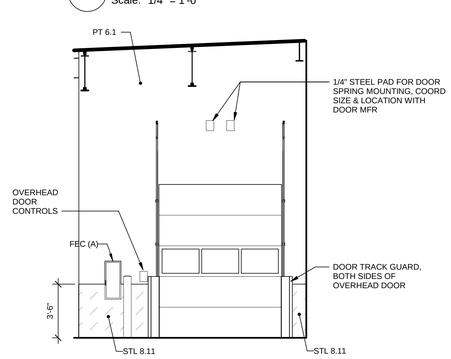

5B 157 EAST
Scale: 1/4" = 1'-0"

INTERIOR ELEVATION GENERAL NOTES

1. REFERENCE SHEET A7.01 FOR TYPICAL MOUNTING HEIGHTS.
2. REFERENCE SHEETS A5.5 0 - A5.51 FOR CASEWORK TYPES AND DETAILS.
3. REFERENCE SHEETS A8.0 1 - A8.03 FOR ALL EQUIPMENT DENOTED WITH X.
4. PROVIDE BLOCKING IN WALLS BEHIND WALL MOUNTED CABINETRY AND EQUIPMENT, TYP, ALSO SEE FLOOR PLAN GENERAL NOTES #11.
5. MARKERBOARDS AND TACKBOARDS ARE 4' HIGH TYP UNO. LENGTH, IN FEET, IS REPRESENTED BY THE # FOLLOWING THE MB OR TB ABBREVIATION. FOR EXAMPLE MB8 IS A 4'X8' MARKERBOARD.
6. MSH-1 AND MSH-2 ARE METAL SHELVING UNITS. REFERENCE SPEC FOR ADDITIONAL INFORMATION.

REVISIONS

CONFORMED SET

WESTERN STATE HOSPITAL
BUILDING 22, PATIENT SUPPORT CENTER
PATIENT SUPPORT CENTER
9601 STELLACOOM BLVD SW, LAKEWOOD, WASHINGTON 98498-7213

S790 REGISTERED ARCHITECT
STEVEN M. SHIVER
STATE OF WASHINGTON

NAC ARCHITECTURE
nacarchitecture.com
2025 FIRST AVE | SUITE 300
SEATTLE, WA 98121
P:206.441.4522

DSHS NO	16-410G (2-1)
NAC NO	121-16004
DRAWN	ES
CHECKED	SW
DATE	03/16/2018

© 2016 NAC PIC

INTERIOR ELEVATIONS

A7.04

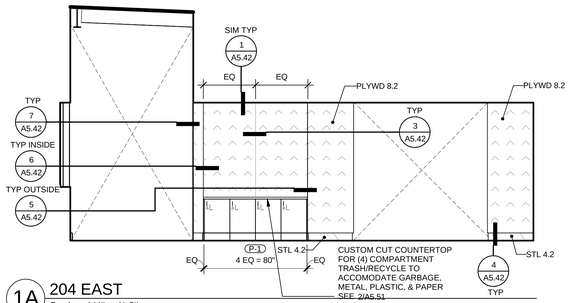

1A 204 EAST
Scale: 1/4" = 1'-0"

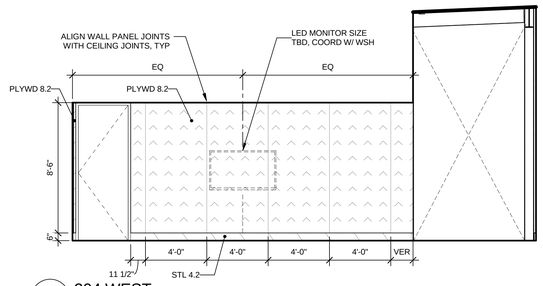

1B 204 WEST
Scale: 1/4" = 1'-0"

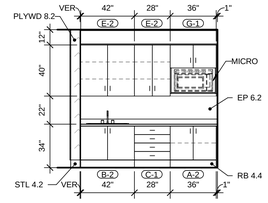

1C 205 NORTH
Scale: 1/4" = 1'-0"

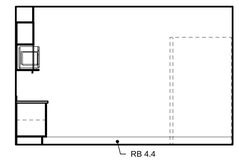

1D 205 EAST
Scale: 1/4" = 1'-0"

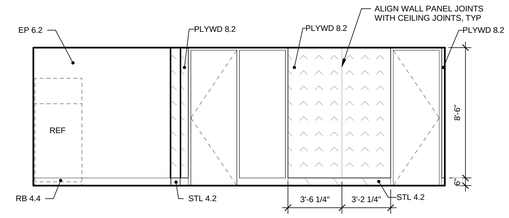

1E 204/205 SOUTH
Scale: 1/4" = 1'-0"

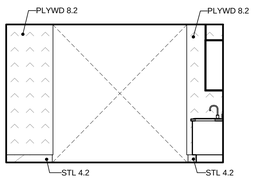

2A 205 WEST
Scale: 1/4" = 1'-0"

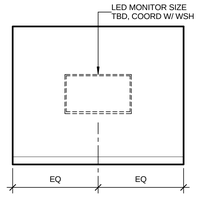

2B 206 WEST
Scale: 1/4" = 1'-0"

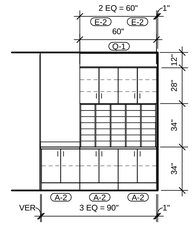

2C 210 SOUTH
Scale: 1/4" = 1'-0"

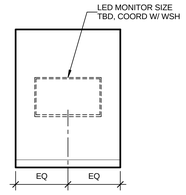

2D 213 EAST
Scale: 1/4" = 1'-0"

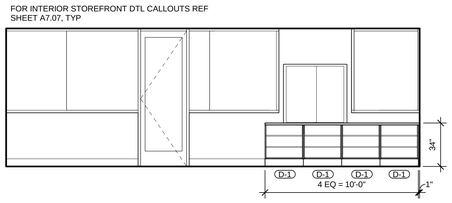

2E 220 NORTH
Scale: 1/4" = 1'-0"

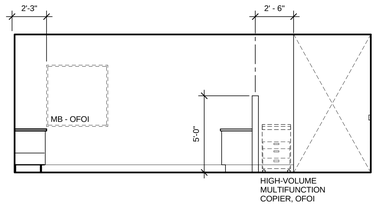

2F 220 EAST
Scale: 1/4" = 1'-0"

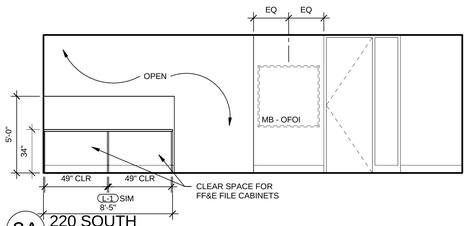

3A 220 SOUTH
Scale: 1/4" = 1'-0"

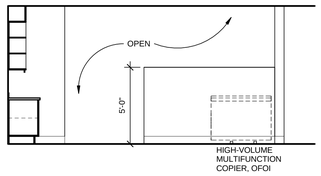

3B 243 NORTH
Scale: 1/4" = 1'-0"

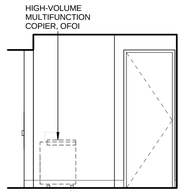

3C 2243 EAST
Scale: 1/4" = 1'-0"

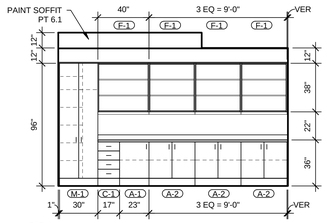

3D 243 WEST
Scale: 1/4" = 1'-0"

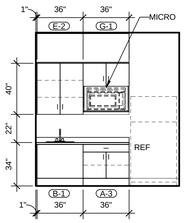

3E 241 EAST
Scale: 1/4" = 1'-0"

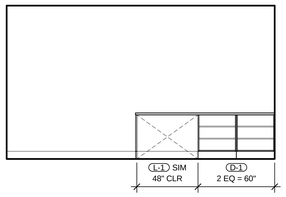

3F 230 NORTH
Scale: 1/4" = 1'-0"

INTERIOR ELEVATION GENERAL NOTES

1. REFERENCE SHEET A7.01 FOR TYPICAL MOUNTING HEIGHTS.
2. REFERENCE SHEETS A5.50 - A5.51 FOR CASEWORK TYPES AND DETAILS.
3. REFERENCE SHEETS A8.01 - A8.03 FOR ALL EQUIPMENT DENOTED WITH ⬡.
4. PROVIDE BLOCKING IN WALLS BEHIND WALL MOUNTED CABINETRY AND EQUIPMENT, TYP, ALSO SEE FLOOR PLAN GENERAL NOTES #11.
5. MARKERBOARDS AND TACKBOARDS ARE 4' HIGH TYP UNO. LENGTH, IN FEET, IS REPRESENTED BY THE # FOLLOWING THE MB OR TB ABBREVIATION. FOR EXAMPLE MB8 IS A 4'X8' MARKERBOARD.
6. MSH-1 AND MSH-2 ARE METAL SHELVING UNITS. REFERENCE SPEC FOR ADDITIONAL INFORMATION.

REVISIONS

CONFORMED SET

WESTERN STATE HOSPITAL
BUILDING 22, PATIENT SUPPORT CENTER
PATIENT SUPPORT CENTER
9601 STEILACOOM BLVD SW, LAKEWOOD, WASHINGTON 98498-7213

STATE OF WASHINGTON
REGISTERED ARCHITECT
5790
STEVEN M. SHIVER

NAC ARCHITECTURE
nacarchitecture.com
2025 FIRST AVE | SUITE 300
SEATTLE, WA 98121
P:206.441.4522

© 2016 NAC Inc.

DSHS NO	16-410G (2-1)
NAC NO	121-16004
DRAWN	ES
CHECKED	SW
DATE	03/16/2018

INTERIOR ELEVATIONS

A7.05

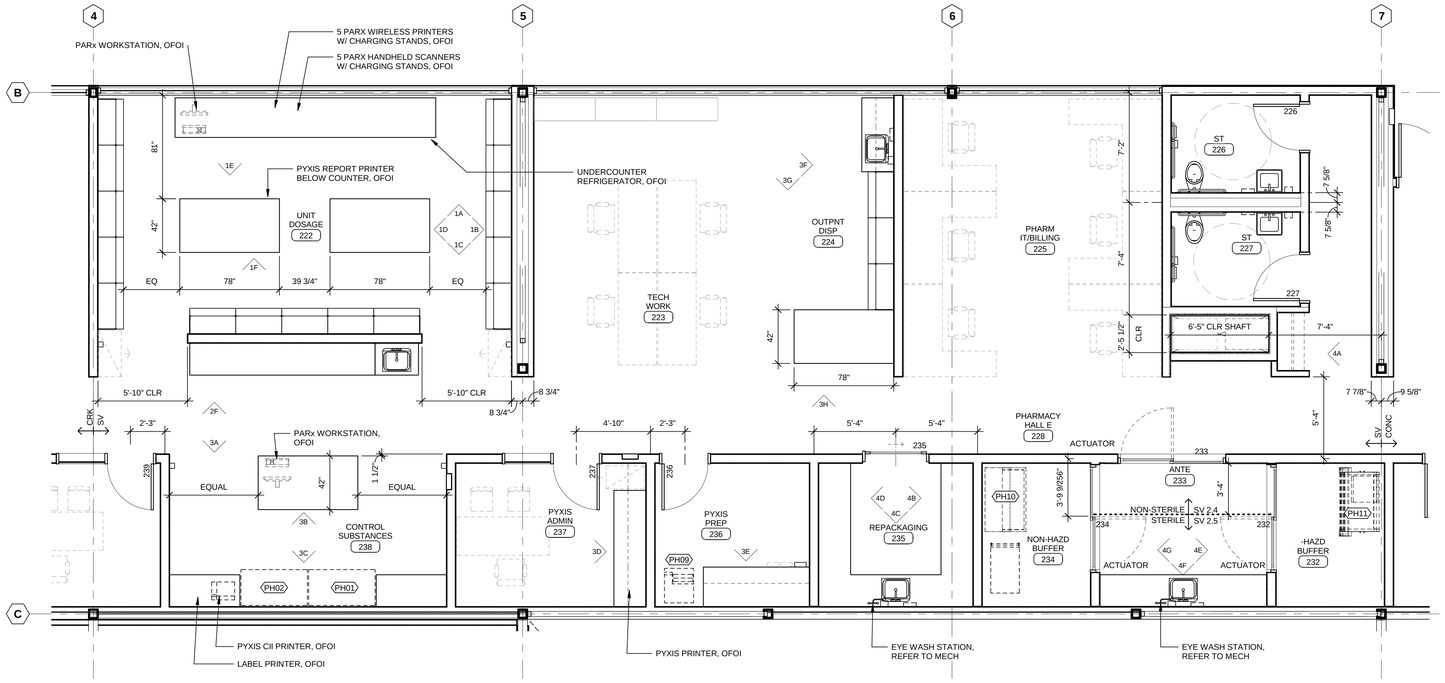

1 ENLARGED PHARMACY PROCESSING
Scale: 1/4" = 1'-0"

INTERIOR ELEVATION GENERAL NOTES

1. REFERENCE SHEET A7.01 FOR TYPICAL MOUNTING HEIGHTS.
2. REFERENCE SHEETS A5.5 0 - A5.51 FOR CASEWORK TYPES AND DETAILS.
3. REFERENCE SHEETS A8.0 1 - A8.03 FOR ALL EQUIPMENT DENOTED WITH X.
4. PROVIDE BLOCKING IN WALLS BEHIND WALL MOUNTED CABINETRY AND EQUIPMENT, TYP, ALSO SEE FLOOR PLAN GENERAL NOTES #11.
5. MARKERBOARDS AND TACKBOARDS ARE 4' HIGH TYP UNO. LENGTH, IN FEET, IS REPRESENTED BY THE # FOLLOWING THE MB OR TB ABBREVIATION. FOR EXAMPLE MB8 IS A 4'X8' MARKERBOARD.
6. MSH-1 AND MSH-2 ARE METAL SHELVING UNITS. REFERENCE SPEC FOR ADDITIONAL INFORMATION.

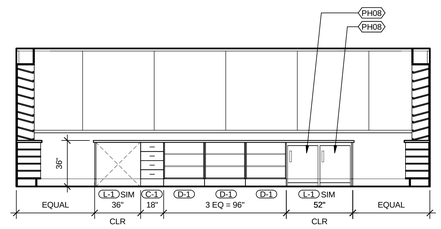

1A 222 NORTH
Scale: 1/4" = 1'-0"

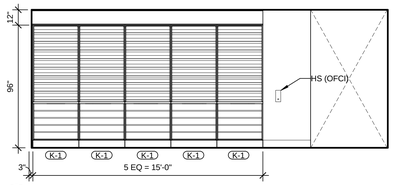

1B 222 EAST
Scale: 1/4" = 1'-0"

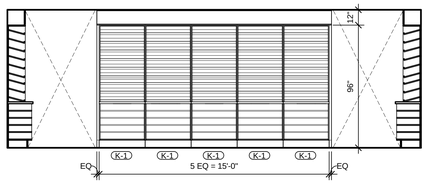

1C 222 SOUTH
Scale: 1/4" = 1'-0"

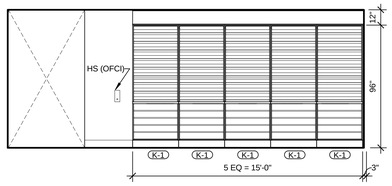

1D 222 WEST
Scale: 1/4" = 1'-0"

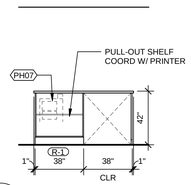

1E 222 ISLAND N
Scale: 1/4" = 1'-0"

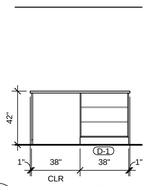

1F 222 ISLAND S
Scale: 1/4" = 1'-0"

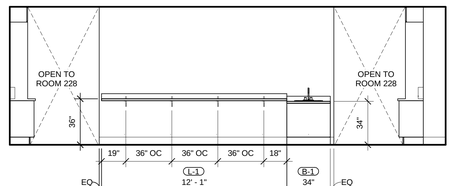

2F 238 NORTH
Scale: 1/4" = 1'-0"

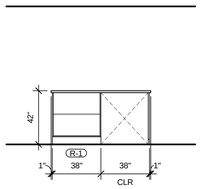

3A 2308 ISLAND N
Scale: 1/4" = 1'-0"

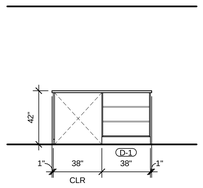

3B 238 ISLAND S
Scale: 1/4" = 1'-0"

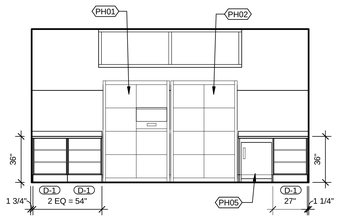

3C 238 SOUTH
Scale: 1/4" = 1'-0"

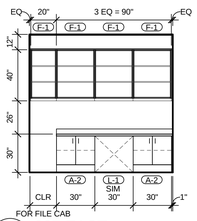

3D 237 EAST
Scale: 1/4" = 1'-0"

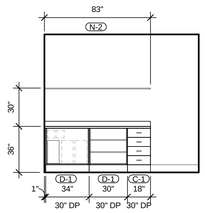

3E 236 SOUTH
Scale: 1/4" = 1'-0"

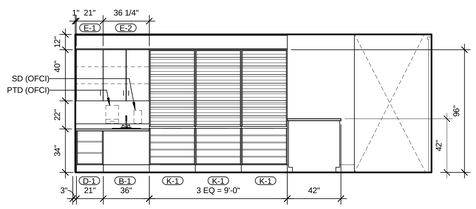

3F 224 EAST
Scale: 1/4" = 1'-0"

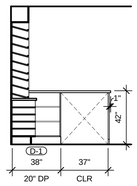

3G 224 SOUTH
Scale: 1/4" = 1'-0"

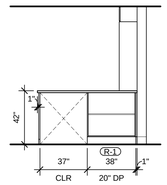

3H 224 NORTH
Scale: 1/4" = 1'-0"

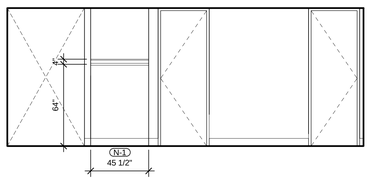

4A 2286 WEST
Scale: 1/4" = 1'-0"

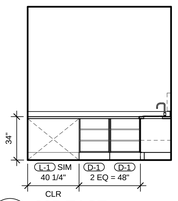

4B 235 EAST
Scale: 1/4" = 1'-0"

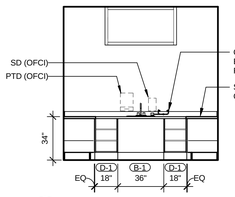

4C 235 SOUTH
Scale: 1/4" = 1'-0"

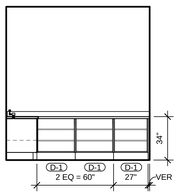

4D 235 WEST
Scale: 1/4" = 1'-0"

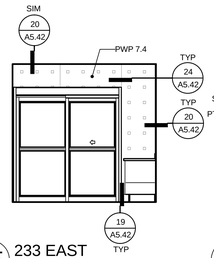

4E 233 EAST
Scale: 1/4" = 1'-0"

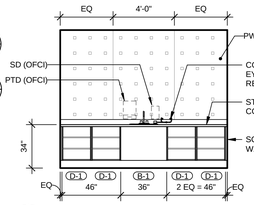

4F 233 SOUTH
Scale: 1/4" = 1'-0"

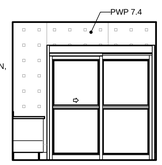

4G 233 WEST
Scale: 1/4" = 1'-0"

REVISIONS

CONFORMED SET

WESTERN STATE HOSPITAL
BUILDING 22, PATIENT SUPPORT CENTER
PATIENT SUPPORT CENTER
9601 STEILACOOM BLVD SW, LAKEWOOD, WASHINGTON 98498-7213

REGISTERED ARCHITECT
STEVEN M. SHIVER
STATE OF WASHINGTON

NAC ARCHITECTURE
nacarchitecture.com
2025 FIRST AVE | SUITE 300
SEATTLE WA 98121
P:206.441.4522

DSHS NO	16-410G (2-1)
NAC NO	121-16004
DRAWN	ES
CHECKED	SW
DATE	03/16/2018

ENLARGED PHARMACY PLAN & INTERIOR ELEVATIONS

© 2016 NAC INC

A7.06

INTERIOR ELEVATION GENERAL NOTES

1. REFERENCE SHEET A7.01 FOR TYPICAL MOUNTING HEIGHTS.
2. REFERENCE SHEETS A5.5 0 - A5.51 FOR CASEWORK TYPES AND DETAILS.
3. REFERENCE SHEETS A8.0 1 - A8.03 FOR ALL EQUIPMENT DENOTED WITH X.
4. PROVIDE BLOCKING IN WALLS BEHIND WALL MOUNTED CABINETRY AND EQUIPMENT, TYP, ALSO SEE FLOOR PLAN GENERAL NOTES #11.
5. MARKERBOARDS AND TACKBOARDS ARE 4' HIGH TYP UNO. LENGTH, IN FEET, IS REPRESENTED BY THE # FOLLOWING THE MB OR TB ABBREVIATION. FOR EXAMPLE MB8 IS A 4'X8' MARKERBOARD.
6. MSH-1 AND MSH-2 ARE METAL SHELVING UNITS. REFERENCE SPEC FOR ADDITIONAL INFORMATION.

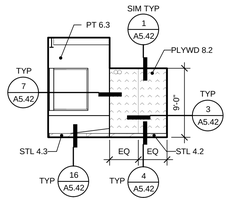

1A B00 EAST 1
Scale: 1/8" = 1'-0"

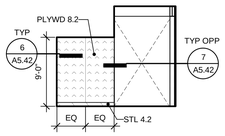

1B B00 WEST 1
Scale: 1/8" = 1'-0"

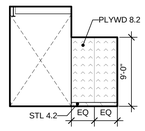

1E B01 EAST 1
Scale: 1/8" = 1'-0"

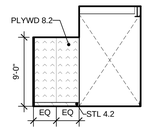

1F B01 WEST 1
Scale: 1/8" = 1'-0"

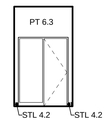

1H B01 WEST 2
Scale: 1/8" = 1'-0"

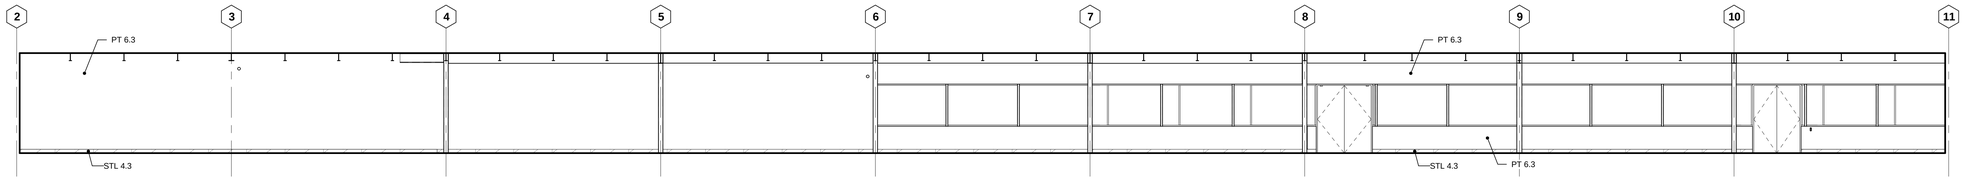

2A B00/B01 NORTH
Scale: 1/8" = 1'-0"

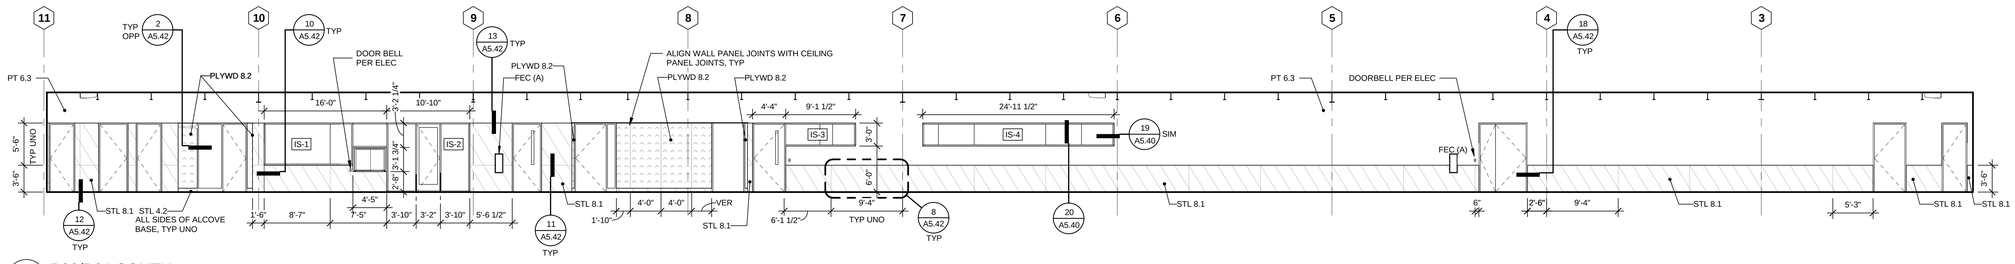

3A B00/B01 SOUTH
Scale: 1/8" = 1'-0"

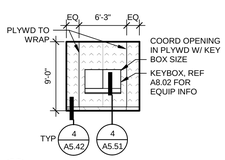

4A 100 WEST
Scale: 1/8" = 1'-0"

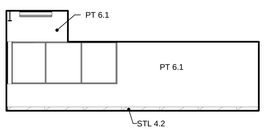

4B 101 EAST
Scale: 1/8" = 1'-0"

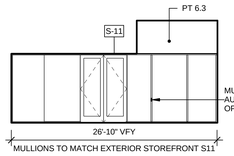

4C 101 SOUTH
Scale: 1/8" = 1'-0"

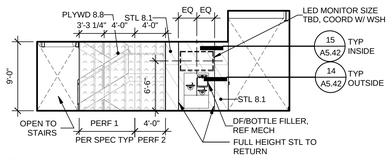

4D 101 WEST
Scale: 1/8" = 1'-0"

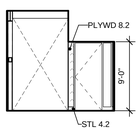

4E 102 EAST 1
Scale: 1/8" = 1'-0"

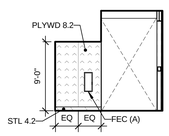

4F 102 WEST 1
Scale: 1/8" = 1'-0"

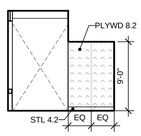

4G 102 EAST 2
Scale: 1/8" = 1'-0"

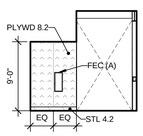

4H 102 WEST 2
Scale: 1/8" = 1'-0"

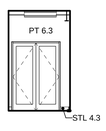

4J 102 WEST 3
Scale: 1/8" = 1'-0"

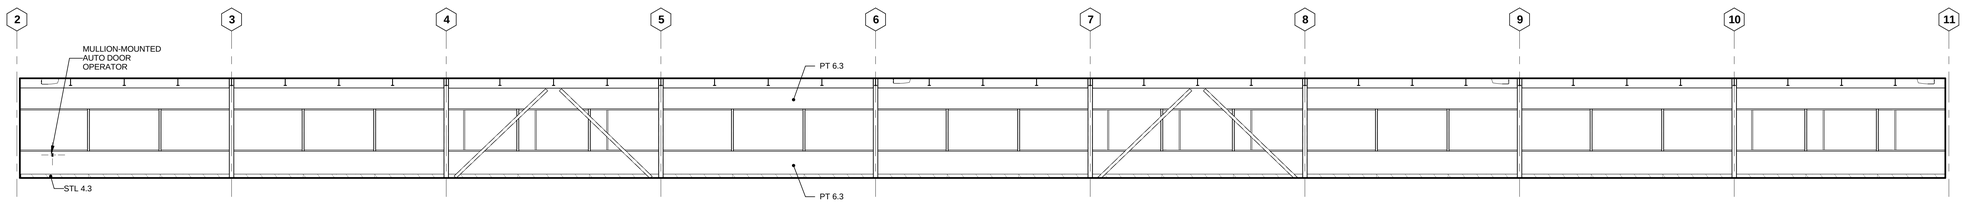

5A 102 NORTH
Scale: 1/8" = 1'-0"

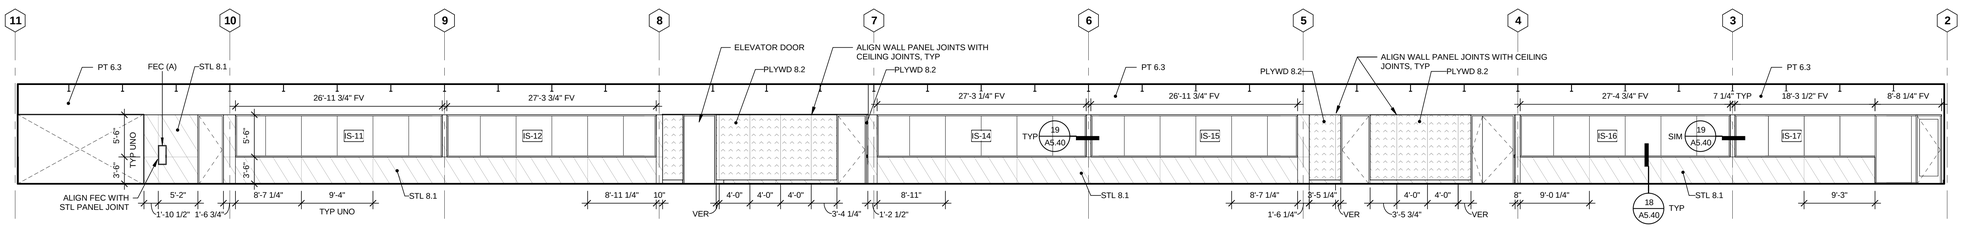

6A 102 SOUTH
Scale: 1/8" = 1'-0"

REVISIONS

CONFORMED SET

WESTERN STATE HOSPITAL
BUILDING 22, PATIENT SUPPORT CENTER
PATIENT SUPPORT CENTER
9601 STEILACOOM BLVD SW, LAKEWOOD, WA SHINGTON 98498-7213

REGISTERED ARCHITECT
STEVEN M. SHIVER
STATE OF WASHINGTON

NAC ARCHITECTURE
nacarchitecture.com
2025 FIRST AVE | SUITE 300
SEATTLE, WA 98121
P:206.441.4522

© 2016 NAC Inc.

DSHS NO	16-410G (2-1)
NAC NO	121-16004
DRAWN	ES
CHECKED	SW
DATE	03/16/2018

INTERIOR ELEVATIONS - CIRCULATION

A7.07

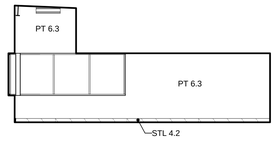

1A 200 EAST
Scale: 1/8" = 1'-0"

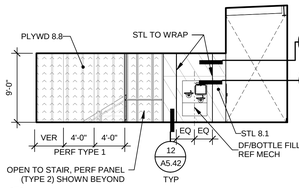

1B 200 WEST
Scale: 1/8" = 1'-0"

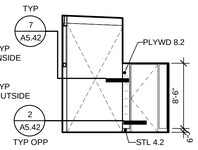

1C 201 EAST
Scale: 1/8" = 1'-0"

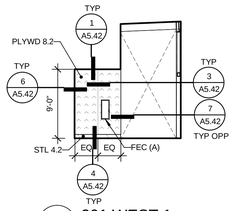

1D 201 WEST 1
Scale: 1/8" = 1'-0"

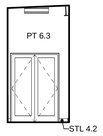

1E 201 WEST 2
Scale: 1/8" = 1'-0"

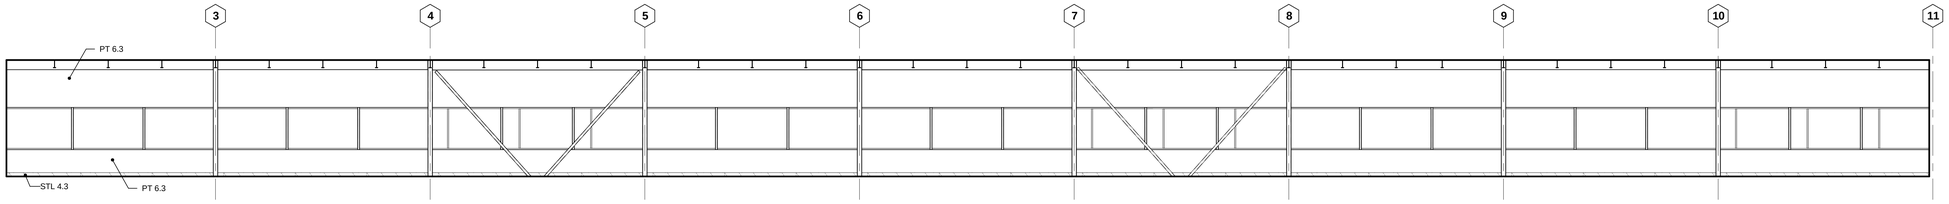

2A 201 NORTH
Scale: 1/8" = 1'-0"

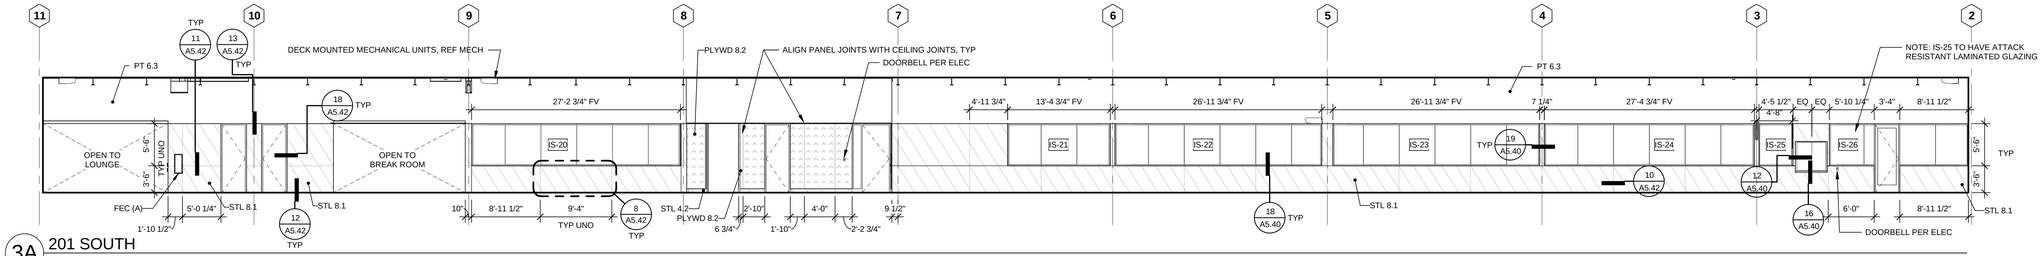

3A 201 SOUTH
Scale: 1/8" = 1'-0"

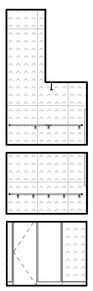

4A S1 NORTH
Scale: 1/8" = 1'-0"

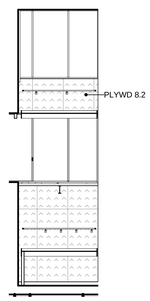

4D S1 SOUTH
Scale: 1/8" = 1'-0"

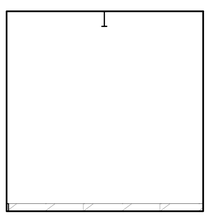

5A S2 NORTH - BASEMENT
Scale: 1/4" = 1'-0"

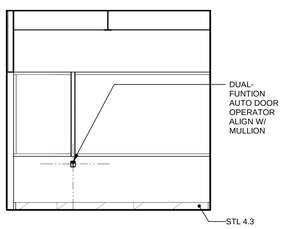

5B S2 NORTH - LEVEL 1
Scale: 1/4" = 1'-0"

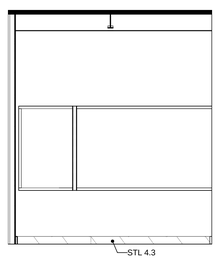

5C S2 NORTH - LEVEL 2
Scale: 1/4" = 1'-0"

INTERIOR ELEVATION GENERAL NOTES

1. REFERENCE SHEET A7.01 FOR TYPICAL MOUNTING HEIGHTS.
2. REFERENCE SHEETS A5.50 - A5.51 FOR CASEWORK TYPES AND DETAILS.
3. REFERENCE SHEETS A8.01 - A8.03 FOR ALL EQUIPMENT DENOTED WITH ⬡.
4. PROVIDE BLOCKING IN WALLS BEHIND WALL MOUNTED CABINETRY AND EQUIPMENT, TYP, ALSO SEE FLOOR PLAN GENERAL NOTES #11.
5. MARKERBOARDS AND TACKBOARDS ARE 4' HIGH TYP UNO. LENGTH, IN FEET, IS REPRESENTED BY THE # FOLLOWING THE MB OR TB ABBREVIATION. FOR EXAMPLE MB8 IS A 4'X8' MARKERBOARD.
6. MSH-1 AND MSH-2 ARE METAL SHELVING UNITS. REFERENCE SPEC FOR ADDITIONAL INFORMATION.

REVISIONS

CONFORMED SET

WESTERN STATE HOSPITAL
BUILDING 22, PATIENT SUPPORT CENTER
PATIENT SUPPORT CENTER
9601 STEILACOOM BLVD SW, LAKEWOOD, WASHINGTON 98498-7213

STEVEN M. SHIVER
STATE OF WASHINGTON
S790
REGISTERED ARCHITECT

NAC ARCHITECTURE
nacarchitecture.com
2025 FIRST AVE | SUITE 300
SEATTLE, WA 98121
P:206.441.4522

© 2016 NAC, Inc.

DSHS NO	16-410G (Z-1)
NAC NO	121-16004
DRAWN	ES
CHECKED	SW
DATE	03/16/2018

INTERIOR ELEVATIONS - CIRCULATION

A7.08

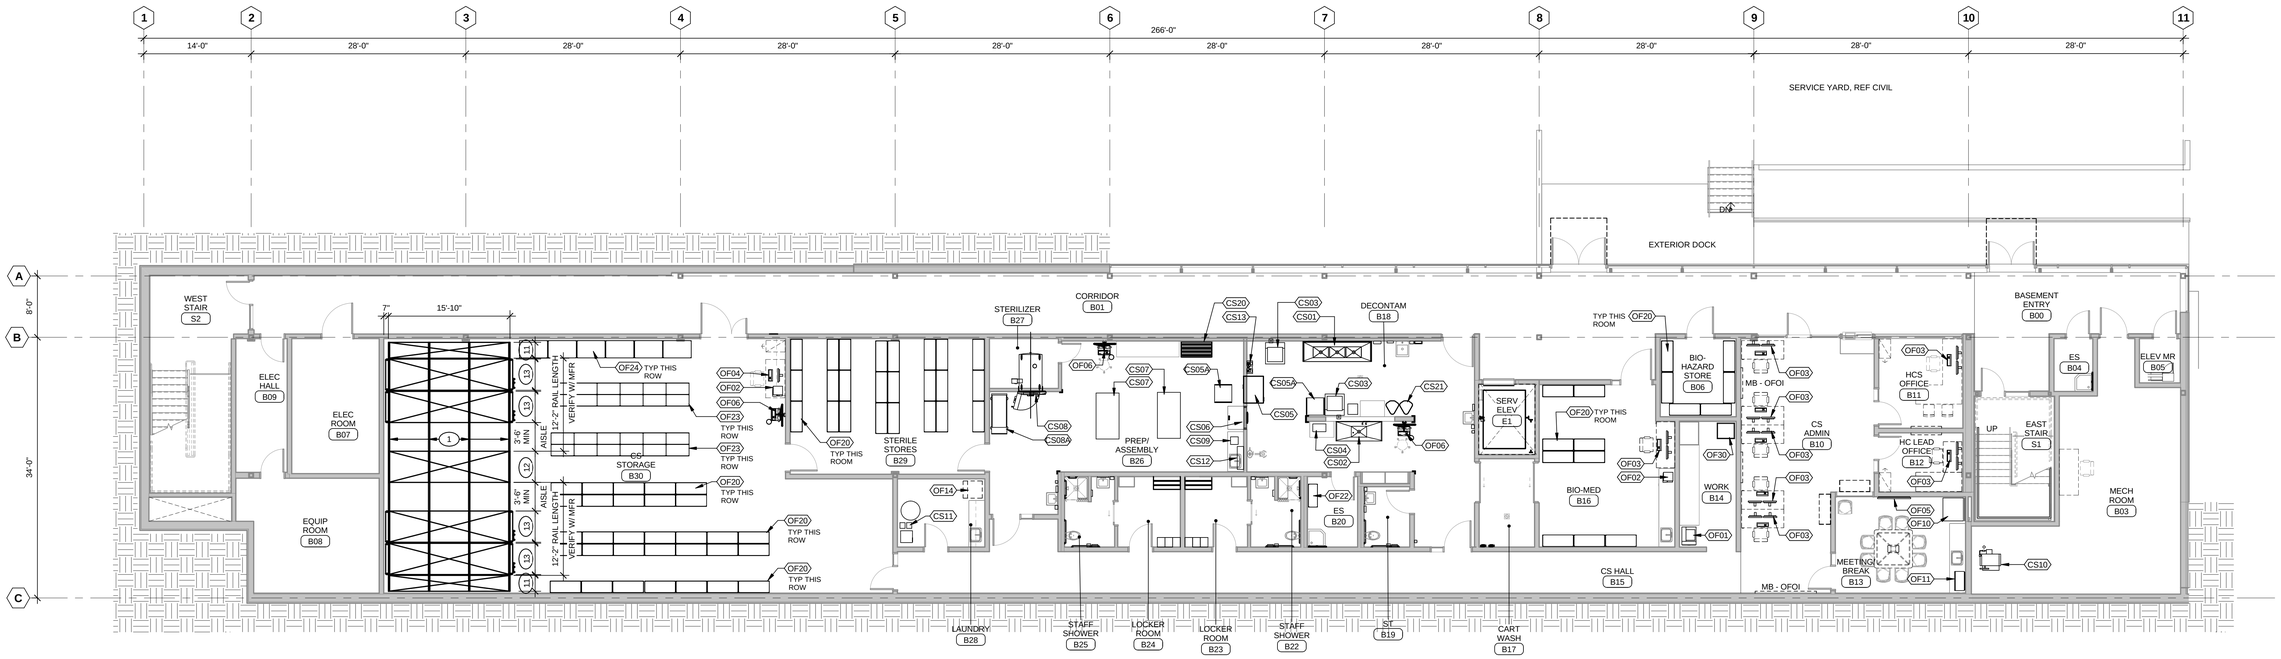

N

BASEMENT EQUIPMENT FLOOR PLAN

Scale: 1/8" = 1'-0"

EQUIPMENT PLAN CODED NOTES

1. RECESSED STEEL RAIL BY MOBILE SHELVING MFR, REFER TO DETAIL 4/A5.41
2. STATIONARY SINGLE-SIDED 3-TIER PALLET RACK SYSTEM, 4-FEET WIDE x 14-FEET TALL
3. POWERED MOBILE 3-TIER PALLET RACK SYSTEM, 4-FEET WIDE x 14-FEET TALL. BACK TO BACK CONFIGURATION ON ARTICULATED CARRIAGE BASE WITH FLUE SPACER
4. OVERHEAD CONDUCTOR BAR BY MOBILE SHELVING SYSTEM MFR
5. END STOP BY MOBILE SHELVING SYSTEM MFR
6. DISTANCE SENSOR BY MOBILE SHELVING SYSTEM MFR
7. BOLLARD, COORDINATE LOCATION WITH MOBILE SHELVING SYSTEM
8. STATIONARY SINGLE-SIDED SHEVLING SYSTEM, 7-FEET TALL, WITH (4) 18-INCH DEEP ADJUSTABLE SHELVES
9. STATIONARY DOUBLE SIDED SHELVING SYSTEM, 7-FEET TALL, WITH (4) 18-INCH DEEP ADJUSTABLE SHELVES EACH SIDE
10. MECHANICALLY-ASSISTED MOBILE DOUBLE SIDED SHELVING SYSTEM, 7-FEET TALL, WITH (4) 18-INCH DEEP ADJUSTABLE SHELVES EACH SIDE
11. STATIONARY SINGLE-SIDED SHELVING SYSTEM, 7-FEET TALL, WITH (3) 24-INCH DEEP ADJUSTABLE SHELVES
12. STATIONARY DOUBLE-SIDED SHELVING SYSTEM, 7-FEET TALL, WITH (3) 24-INCH DEEP ADJUSTABLE SHELVES EACH SIDE
13. MECHANICALLY-ASSISTED MOBILE DOUBLE-SIDED SHEVLING SYSTEM, 7-FEET TALL, WITH (3) 24-INCH DEEP ADJUSTABLE SHELVES EACH SIDE
14. ALL FURNITURE & MARKER BOARDS SHOWN FOR REFERENCE ONLY - NOT IN CONTRACT

EQUIPMENT SCHEDULE CENTRAL SERVICES

TYPE	DESCRIPTION	MANUFACTURER	OFCI	OFVI	OFOI	CI UTILITIES*	ANTICIPATED DELIVERY	CONTACT PERSON	COMMENTS
CS01	REPROCESSING SINK, ADJ HT	STERIS CORPORATION	No	Yes	No	Yes			
CS02	REPROCESSING SINK, FIXED HT	STERIS CORPORATION	No	Yes	No	Yes			
CS03	ULTRASONIC CLEANER, FLOOR	STERIS CORPORATION	No	Yes	No	Yes			
CS04	ULTRASONIC CLEANER, TABLETOP	STERIS CORPORATION	No	Yes	No	No			
CS05	WASHER / DISINFECTOR	STERIS CORPORATION	No	Yes	No	Yes			
CS05A	WASHER TRANSFER CART	STERIS CORPORATION	No	Yes	No	No			
CS06	PASS-THROUGH WINDOW	STERIS CORPORATION	No	Yes	No	No			
CS07	PREP & PACK WORK TABLE	STERIS CORPORATION	No	Yes	No	No			
CS08	STEAM STERILIZER	STERIS CORPORATION	No	Yes	No	Yes			
CS08A	STERILIZER LOADING CAR	STERIS CORPORATION	No	Yes	No	No			
CS09	HAND INSTRUMENT CLEANER	TBD	No	No	Yes	Yes			
CS10	ELECTRIC STEAM GENERATOR	STERIS CORPORATION	No	Yes	No	Yes			
CS11	LOW CONDUCTIVITY WATER TREATMENT SYSTEM	AMERIWATER	No	Yes	No	Yes			
CS12	ULTRA-PURE WATER FILTRATION SYSTEM	BARNSTAD	No	Yes	No	Yes			
CS13	CHEMISTRY DISPENSER	STERIS CORPORATION	No	Yes	No	Yes			
CS20	STERILE WRAP RACK	TBD	No	No	Yes	No			
CS21	LINEN HAMPER W\ LID	TBD	No	No	Yes	No			

EQUIPMENT SCHEDULE OTHER

TYPE	DESCRIPTION	MANUFACTURER	OFCI	OFVI	OFOI	CI UTILITIES*	COMMENTS
OF01	FLOOR PRINTER	TBD	No	No	Yes	No	SALVAGED, COORDINATE W/ WSH IT
OF02	DESKTOP PRINTER	TBD	No	No	Yes	No	SALVAGED, COORDINATE W/ WSH IT
OF03	COMPUTER WORKSTATION / 2 MONITORS	TBD	No	No	Yes	No	
OF04	COMPUTER WORKSTATION / 1 MONITOR	TBD	No	No	Yes	No	
OF05	LED MONITOR	TBD	Yes	No	No	No	SALVAGED, COORDINATE W/ WSH
OF06	WALL MOUNTED COMPUTER STAND	HUMANSCALE	Yes	No	No	No	
OF10	REFRIGERATOR	TBD	No	No	Yes	No	SALVAGED, COORDINATE W/ WSH FACILITIES
OF11	MICROWAVE OVEN	TBD	No	No	Yes	No	SALVAGED, COORDINATE W/ WSH FACILITIES
OF12	REFRIGERATOR, LARGE	TBD	No	No	Yes	No	SALVAGED, COORDINATE W/ WSH FACILITIES
OF13	VENDING MACHINE	TBD	No	No	Yes	No	TBD
OF14	STACKED WASHER/DRYER	TBD	No	No	Yes	Yes	
OF15	UC REFRIGERATOR	TBD	No	No	Yes	No	
OF20	WIRE SHELVING	TBD	No	No	Yes	No	
OF21	WIRE SHELVING	TBD	No	No	Yes	No	
OF22	WIRE SUPPLY CART, 36" L	TBD	No	No	Yes	No	
OF23	DUNNAGE RACK	TBD	No	No	Yes	No	
OF24	WARD TRANSPORT CAGE	EXISTING	No	No	Yes	No	
OF25	KEYWATCHER - SINGLE	MORSE WATCHMAN	No	Yes	No	Yes	RECESSED IN WALL
OF26	KEYWATCHER - DOUBLE	MORSE WATCHMAN	No	Yes	No	Yes	RECESSED IN WALL. SALVAGED, COORDINATE W/ WSH

* EQUIPMENT REQUIRING COORDINATION OF FINAL UTILITY CONNECTION LOCATION WITH EQUIPMENT VENDOR REPRESENTATIVE

REVISIONS

CONFORMED SET

WESTERN STATE HOSPITAL
BUILDING 22, PATIENT SUPPORT CENTER
PATIENT SUPPORT CENTER
9601 STEILACOOM BLVD SW, LAKEWOOD, WASHINGTON 98498-7213

S790 REGISTERED ARCHITECT
STEVEN M. SHIVER
STATE OF WASHINGTON

NAC ARCHITECTURE
nacarchitecture.com
2025 FIRST AVE | SUITE 300
SEATTLE, WA 98121
P:206.441.4522

© 2016 NAC, Inc.

DSHS NO	16-410G (Z-1)
NAC NO	121-16004
DRAWN	SW
CHECKED	CJ
DATE	03/16/2018

BASEMENT EQUIPMENT PLAN

A8.01

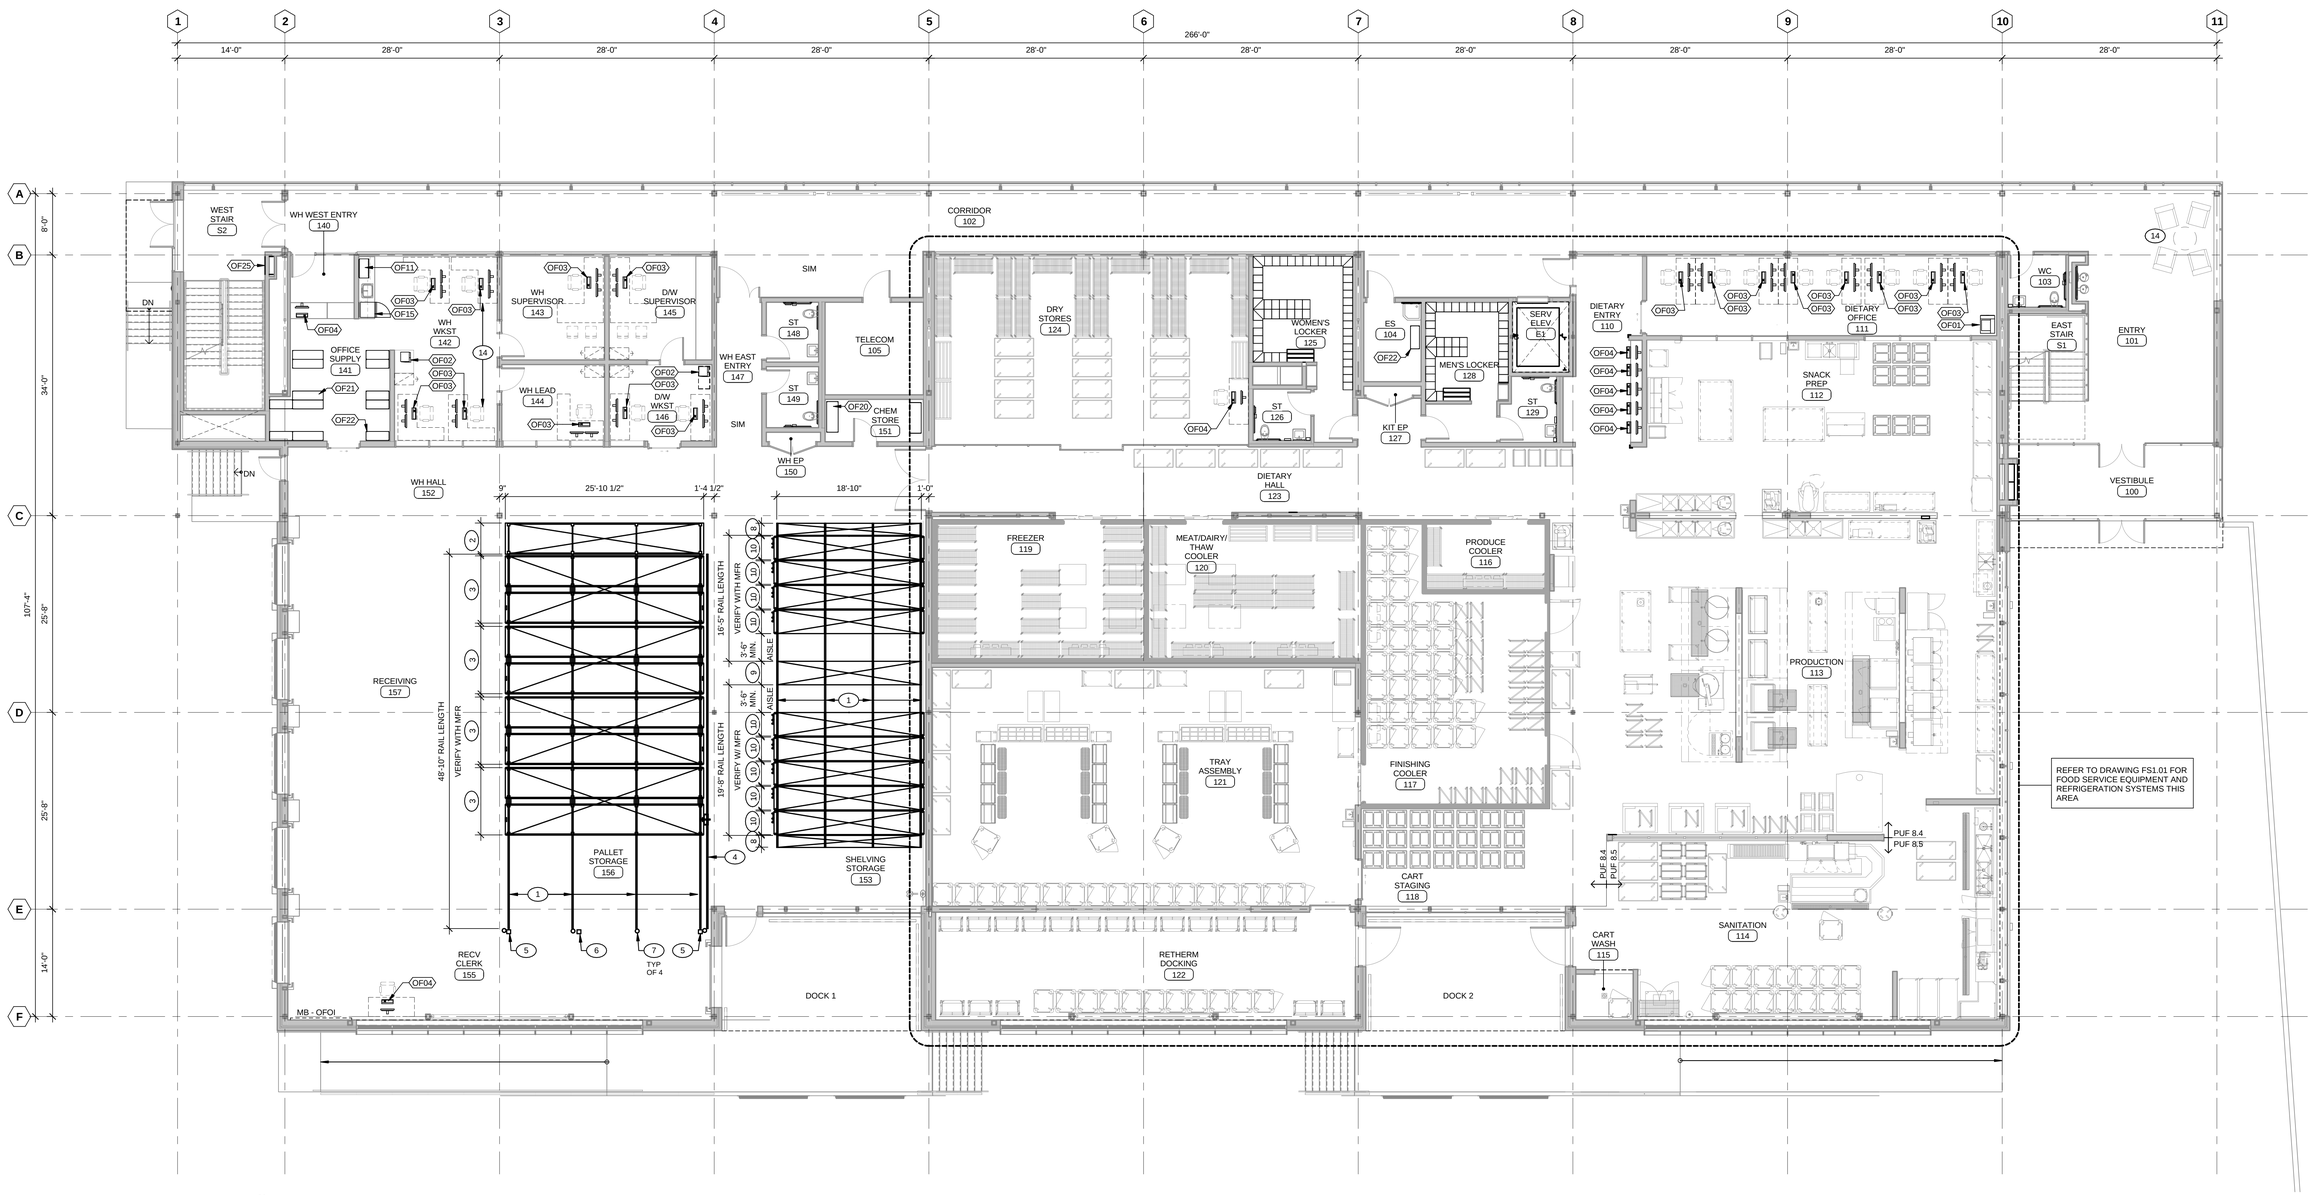

N

FIRST FLOOR EQUIPMENT PLAN

Scale: 1/8" = 1'-0"

EQUIPMENT PLAN CODED NOTES

1. RECESSED STEEL RAIL BY MOBILE SHELVING MFR, REFER TO DETAIL 4/A5.41
2. STATIONARY SINGLE-SIDED 3-TIER PALLET RACK SYSTEM, 4-FEET WIDE x 14-FEET TALL
3. POWERED MOBILE 3-TIER PALLET RACK SYSTEM, 4-FEET WIDE x 14-FEET TALL. BACK TO BACK CONFIGURATION ON ARTICULATED CARRIAGE BASE WITH FLUE SPACER
4. OVERHEAD CONDUCTOR BAR BY MOBILE SHELVING SYSTEM MFR
5. END STOP BY MOBILE SHELVING SYSTEM MFR
6. DISTANCE SENSOR BY MOBILE SHELVING SYSTEM MFR
7. BOLLARD, COORDINATE LOCATION WITH MOBILE SHELVING SYSTEM
8. STATIONARY SINGLE-SIDED SHEVLING SYSTEM, 7-FEET TALL, WITH (4) 18-INCH DEEP ADJUSTABLE SHELVES
9. STATIONARY DOUBLE SIDED SHELVING SYSTEM, 7-FEET TALL, WITH (4) 18-INCH DEEP ADJUSTABLE SHELVES EACH SIDE
10. MECHANICALLY-ASSISTED MOBILE DOUBLE SIDED SHELVING SYSTEM, 7-FEET TALL, WITH (4) 18-INCH DEEP ADJUSTABLE SHELVES EACH SIDE
11. STATIONARY SINGLE-SIDED SHELVING SYSTEM, 7-FEET TALL, WITH (3) 24-INCH DEEP ADJUSTABLE SHELVES
12. STATIONARY DOUBLE-SIDED SHELVING SYSTEM, 7-FEET TALL, WITH (3) 24-INCH DEEP ADJUSTABLE SHELVES EACH SIDE
13. MECHANICALLY-ASSISTED MOBILE DOUBLE-SIDED SHEVLING SYSTEM, 7-FEET TALL, WITH (3) 24-INCH DEEP ADJUSTABLE SHELVES EACH SIDE
14. ALL FURNITURE & MARKER BOARDS SHOWN FOR REFERENCE ONLY *NOT IN CONTRACT

EQUIPMENT SCHEDULE OTHER

TYPE	DESCRIPTION	MANUFACTURER	OFCI	OFVI	OFOI	CI UTILITIES*	COMMENTS
OF01	FLOOR PRINTER	TBD	No	No	Yes	No	SALVAGED, COORDINATE W/ WSH IT
OF02	DESKTOP PRINTER	TBD	No	No	Yes	No	SALVAGED, COORDINATE W/ WSH IT
OF03	COMPUTER WORKSTATION / 2 MONITORS	TBD	No	No	Yes	No	
OF04	COMPUTER WORKSTATION / 1 MONITOR	TBD	No	No	Yes	No	
OF05	LED MONITOR	TBD	Yes	No	No	No	SALVAGED, COORDINATE W/ WSH
OF06	WALL MOUNTED COMPUTER STAND	HUMANSCALE	Yes	No	No	No	
OF10	REFRIGERATOR	TBD	No	No	Yes	No	SALVAGED, COORDINATE W/ WSH FACILITIES
OF11	MICROWAVE OVEN	TBD	No	No	Yes	No	SALVAGED, COORDINATE W/ WSH FACILITIES
OF12	REFRIGERATOR, LARGE	TBD	No	No	Yes	No	SALVAGED, COORDINATE W/ WSH FACILITIES
OF13	VENDING MACHINE	TBD	No	No	Yes	No	TBD
OF14	STACKED WASHER/DRYER	TBD	No	No	Yes	Yes	
OF15	UC REFRIGERATOR	TBD	No	No	Yes	No	
OF20	WIRE SHELVING	TBD	No	No	Yes	No	
OF21	WIRE SHELVING	TBD	No	No	Yes	No	
OF22	WIRE SUPPLY CART, 36" L	TBD	No	No	Yes	No	
OF23	DUNNAGE RACK	TBD	No	No	Yes	No	
OF24	WARD TRANSPORT CAGE	EXISTING	No	No	Yes	No	
OF25	KEYWATCHER - SINGLE	MORSE WATCHMAN	No	Yes	No	Yes	RECESSED IN WALL
OF26	KEYWATCHER - DOUBLE	MORSE WATCHMAN	No	Yes	No	Yes	RECESSED IN WALL. SALVAGED, COORDINATE W/ WSH

* EQUIPMENT REQUIRING COORDINATION OF FINAL UTILITY CONNECTION LOCATION WITH EQUIPMENT VENDOR REPRESENTATIVE

REVISIONS

CONFORMED SET

WESTERN STATE HOSPITAL
BUILDING 22, PATIENT SUPPORT CENTER
PATIENT SUPPORT CENTER
9601 STEILACOOM BLVD SW, LAKEWOOD, WASHINGTON 98498-7213

STEVEN M. SHIVER
STATE OF WASHINGTON
REGISTERED ARCHITECT

NAC ARCHITECTURE
nacarchitecture.com
2025 FIRST AVE | SUITE 300
SEATTLE, WA 98121
P:206.441.4522

© 2016 NAC Inc

DSHS NO	16-410G (2-1)
NAC NO	121-16004
DRAWN	SW
CHECKED	CJ
DATE	03/16/2018

FIRST FLOOR EQUIPMENT PLAN

A8.02

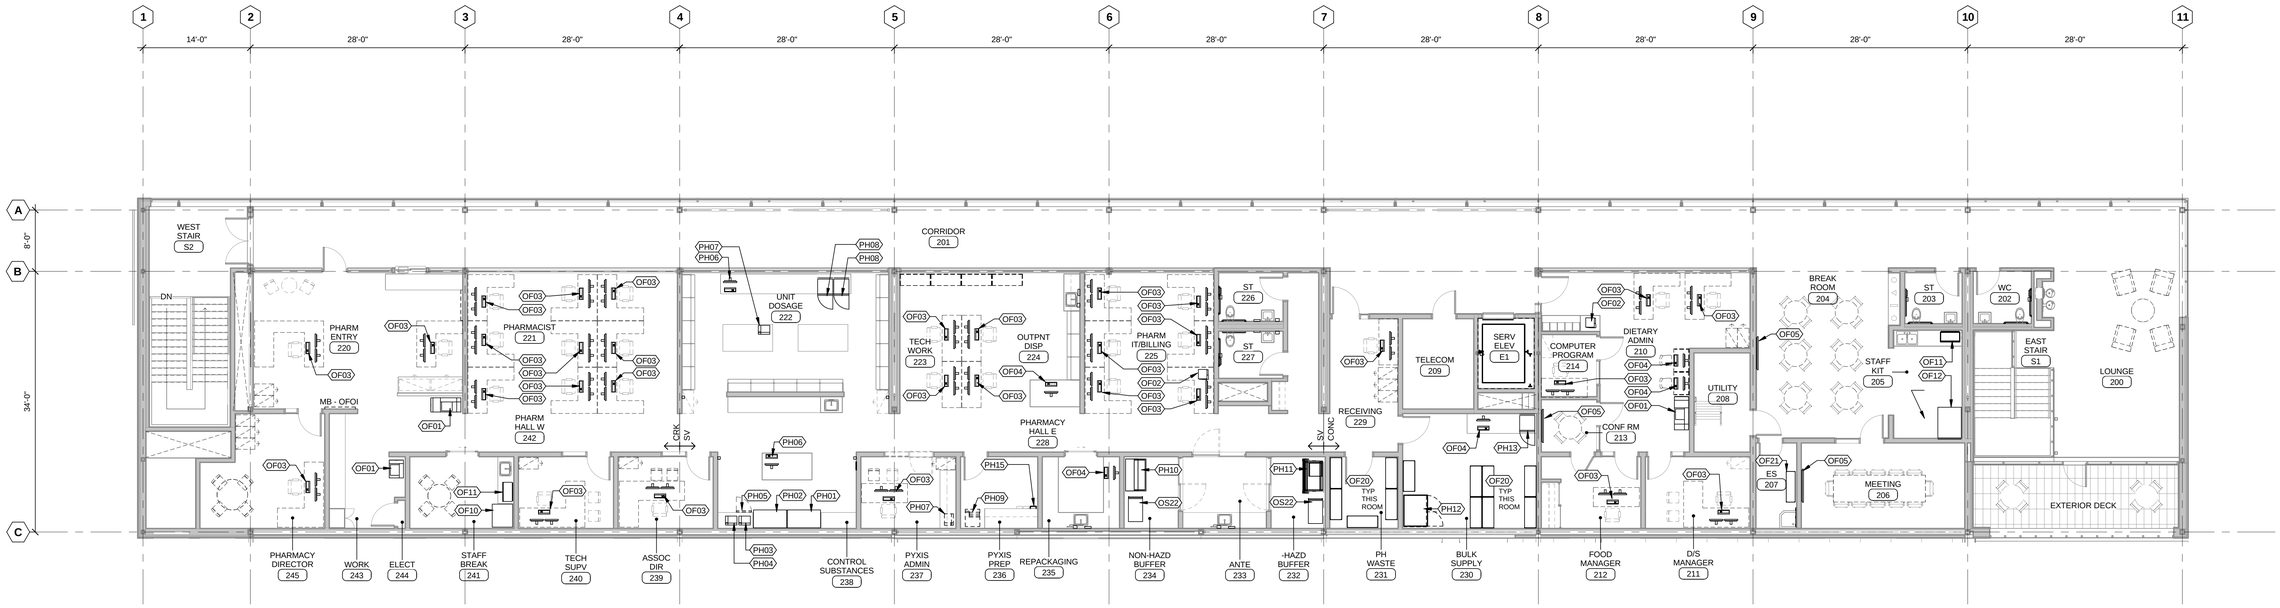

N

SECOND FLOOR EQUIPMENT PLAN

Scale: 1/8" = 1'-0"

EQUIPMENT SCHEDULE PHARMACY

TYPE	DESCRIPTION	MANUFACTURER	OFCI	OFVI	OFOI	CI UTILITIES*	COMMENTS
PH01	CII SAFE, MAIN	PYXIS	No	Yes	No	Yes	
PH02	CII SAFE, AUXILIARY	PYXIS	No	Yes	No	Yes	
PH03	CII PRINTER	BD PYXIS	No	Yes	No	Yes	
PH04	MEDICATION LABEL PRINTER	TBD	No	No	Yes	Yes	
PH05	UC REFRIGERATOR, CONTROLED SUBSTANCE	TBD	No	No	Yes	No	
PH06	PARx WORKSTATION	BD PYXIS	No	Yes	No	No	
PH07	REPORT PRINTER	BD PYXIS	No	No	Yes	No	
PH08	UC REFRIGERATOR, MEDICATION	TEMPURE SCIENTIFIC	No	No	Yes	No	
PH09	MEDSTATION, 2-DRAWER	BD PYXIS	No	Yes	No	Yes	
PH10	4-FOOT HORIZ LAMINAR FLOW WORK STATION	NUAIRE INC	No	Yes	No	Yes	
PH11	3-FOOT CLASS II BIO SAFETY HOOD	NUAIRE INC	No	No	No	Yes	FUTURE EQUPMENT
PH12	PHARMACY REFRIGERATOR	TBD	No	No	Yes	Yes	
PH13	COUNTERTOP FREEZER	TBD	No	No	Yes	No	
PH15	PYXIS SERVER	BD PYXIS	No	Yes	No	Yes	

EQUIPMENT SCHEDULE OTHER

TYPE	DESCRIPTION	MANUFACTURER	OFCI	OFVI	OFOI	CI UTILITIES*	COMMENTS
OF01	FLOOR PRINTER	TBD	No	No	Yes	No	SALVAGED, COORDINATE W/ WSH IT
OF02	DESKTOP PRINTER	TBD	No	No	Yes	No	SALVAGED, COORDINATE W/ WSH IT
OF03	COMPUTER WORKSTATION / 2 MONITORS	TBD	No	No	Yes	No	
OF04	COMPUTER WORKSTATION / 1 MONITOR	TBD	No	No	Yes	No	
OF05	LED MONITOR	TBD	Yes	No	No	No	SALVAGED, COORDINATE W/ WSH
OF06	WALL MOUNTED COMPUTER STAND	HUMANSCALE	Yes	No	No	No	
OF10	REFRIGERATOR	TBD	No	No	Yes	No	SALVAGED, COORDINATE W/ WSH FACILITIES
OF11	MICROWAVE OVEN	TBD	No	No	Yes	No	SALVAGED, COORDINATE W/ WSH FACILITIES
OF12	REFRIGERATOR, LARGE	TBD	No	No	Yes	No	SALVAGED, COORDINATE W/ WSH FACILITIES
OF13	VENDING MACHINE	TBD	No	No	Yes	No	TBD
OF14	STACKED WASHER/DRYER	TBD	No	No	Yes	Yes	
OF15	UC REFRIGERATOR	TBD	No	No	Yes	No	
OF20	WIRE SHELVING	TBD	No	No	Yes	No	
OF21	WIRE SHELVING	TBD	No	No	Yes	No	
OF22	WIRE SUPPLY CART, 36" L	TBD	No	No	Yes	No	
OF23	DUNNAGE RACK	TBD	No	No	Yes	No	
OF24	WARD TRANSPORT CAGE	EXISTING	No	No	Yes	No	
OF25	KEYWATCHER - SINGLE	MORSE WATCHMAN	No	Yes	No	Yes	RECESSED IN WALL
OF26	KEYWATCHER - DOUBLE	MORSE WATCHMAN	No	Yes	No	Yes	RECESSED IN WALL. SALVAGED, COORDINATE W/ WSH

* EQ UIPMENT REQUIRING COORDINATION OF FINAL UTILITY CONNECTION LOCATION WITH EQUIPMENT VENDOR REPRESENTATIVE

REVISIONS

CONFORMED SET

WESTERN STATE HOSPITAL
BUILDING 22, PATIENT SUPPORT CENTER
PATIENT SUPPORT CENTER
9601 STEILACOOM BLVD SW, LAKEWOOD, WASHINGTON 98498-7213

5790 REGISTERED ARCHITECT
STEVEN M. SHIVER
STATE OF WASHINGTON

NAC ARCHITECTURE
nacarchitecture.com
2025 FIRST AVE | SUITE 300
SEATTLE, WA 98121
P:206.441.4522

© 2016 NAC Inc

DSHS NO	16-410G (2-1)
NAC NO	121-16004
DRAWN	SW
CHECKED	CJ
DATE	03/16/2018

SECOND FLOOR EQUIPMENT PLAN

A8.03

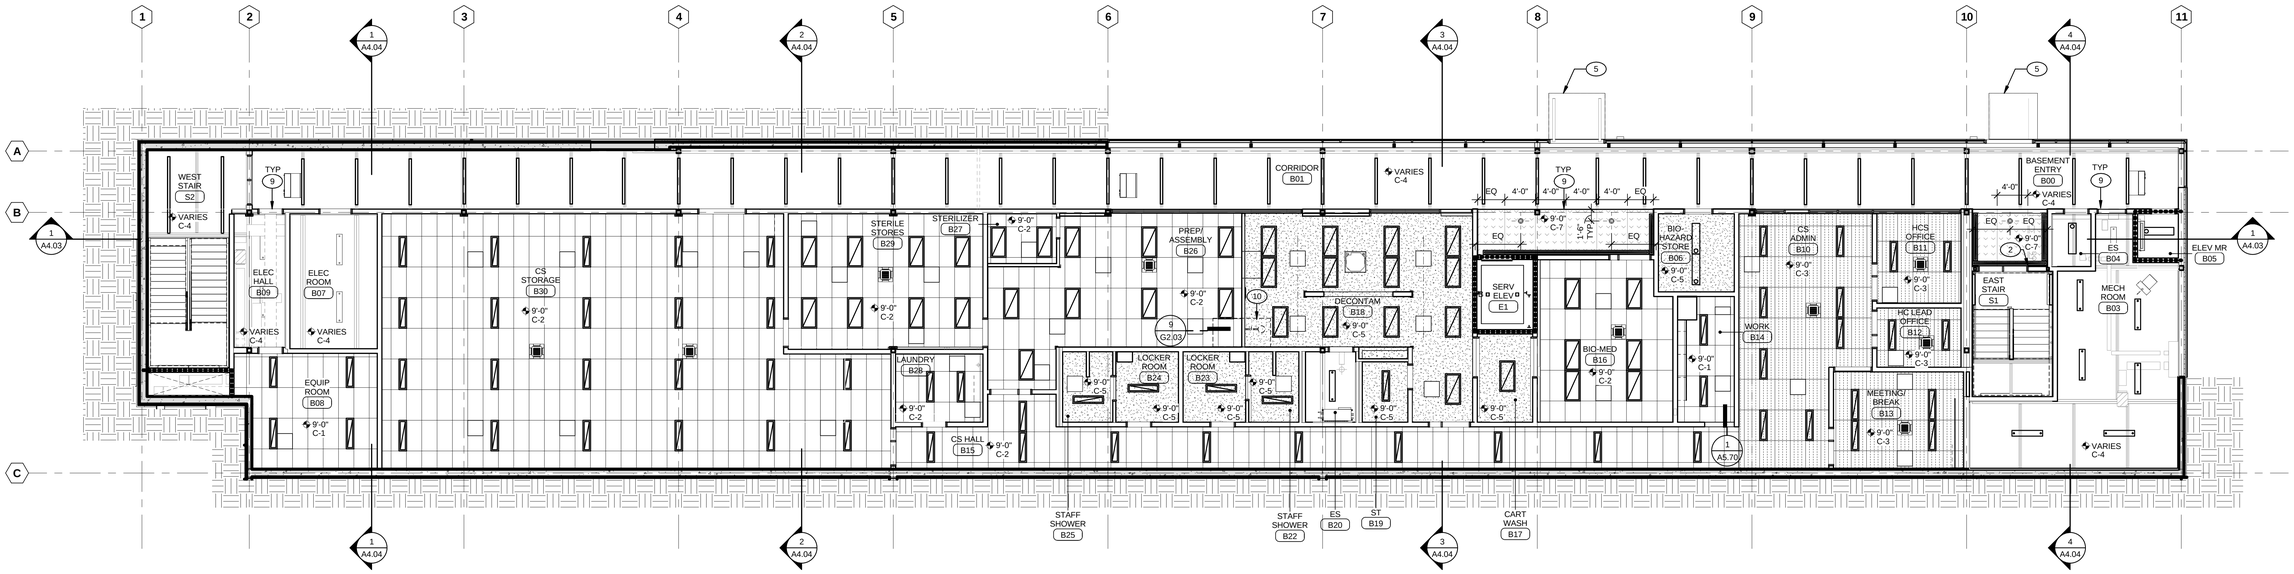

PROJECT N N

BASEMENT REFLECTED CEILING PLAN

Scale: 1/8" = 1'-0"

CEILING TYPES

- C-1 2' x 4' SUSPENDED ACOUSTICAL PANEL CEILING
- C-2 2' x 4' SUSPENDED CLEANABLE PANEL CEILING
- C-3 2' x 4' SUSPENDED ACOUSTICAL PANEL CEILING - ARMSTRONG CIRRUS SECOND LOOK
- C-4 EXPOSED STRUCTURE PAINTED
- C-5 FRAMED OR SUSPENDED 5/8" GYPSUM BOARD
- C-6 FRAMED OR SUSPENDED 5/8" GYPSUM BOARD ON BOTH SIDES - TOP OF LID AT 9'-0" AFF
- C-7 SUSPENDED VENEER PLYWOOD, MATERIAL 8.2 PER A3.31 (NOT ACCESSIBLE)
- C-8 INSULATED WALK-IN REFRIGERATOR CEILING - REFER TO KITCHEN FIRST FLOOR PLAN
- C-9 FRAMED EXTERIOR GYPSUM BOARD, PAINTED
- C-10 EXPOSED TO STEEL ROOF CANOPY, REF A3.14

RCP LEGEND

- FIRE-RATED WALL FULL HEIGHT TO DECK, SEE SERIES G CODE PLANS FOR FIRE RATING REQUIREMENTS
- CEILING ACCESS PANEL, SIZE AS INDICATED
- 1'-0" C-1 — CEILING HEIGHT (HEIGHTS INDICATED ARE RELATIVE TO 100'-0" FLOOR LEVEL).
- LIGHT FIXTURES, REF ELEC FOR TYPES
- SUSPENDED LIGHT FIXTURES, REF ELEC FOR TYPES, HT AS INDICATED
- MECHANICAL DIFFUSER OR EQUIPMENT, REF MECH
- CONCEALED FIRE SPRINKLER HEAD, REF FP DWGS - CENTER IN WOOD PANEL IN ONE DIRECTION AS SHOWN

RCP - CODED NOTES

1. AREA FOR HOOD, REFERENCE BACK TO FS DRAWINGS. WATER RESISTANT MATERIAL, TBD.
2. ALIGN EDGE OF PLYWOOD W/ PLYWOOD WALL PANEL
3. ALIGN EDGE OF PLYWOOD WITH WALL AS SHOWN
4. ABOVE COOLER, EXTEND ACT CLG MIN 1'-0" PAST OUTSIDE F.O. COOLER TYP UNO. PER FS DWGS, WALK-IN CLOSURE PANEL WILL OCCUR THESE LOCATIONS.
5. CANOPY ABOVE - REF ROOF PLAN TYP
6. EDGE OF C-5 TO ALIGN W/ WHOLE TILE IN CEILING GRID AS SHOWN, TYP UNO
7. (2) LOW VELOCITY PADDLE FANS CENTERED ON ROOF JOISTS AS SHOWN - REF MANUF FOR INSTALL & MECH FOR MORE INFO, LOCATE BOT OF FAN AT 13'-6" AFF
8. SKYLIGHT, TYP - NO EXPOSED FIRE PROTECTION HEADS IN SKYLIGHTS - CONCEALED SIDEWALLS ONLY, FOR MORE INFO REF FP DWGS
9. FIRE SPRINKLER SIDEWALL HEAD ON UPPER WALL AT GRID B, CENTER BETWEEN EXPOSED STRUCTURAL HSS CORRIDOR BEAMS. COORDINATE WITH FP DRAWINGS & STRUCTURAL FOR BEAM PENETRATIONS, TYP
10. ONE-HOUR RATED HORIZONTAL SHAFT ENCLOSURE ABOVE FINISHED CEILNG ABOVE - SEE DTL 9/G2.03 FOR ASSEMBLY. TERMINATE INTERIOR PARTITIONS AT BOTTOM OF SHAFT. COORDINATE WITH CEILING GRID TO MAINTAIN LIGHTING LAYOUT AS SHOWN.
11. REMOTE TRANSFORMERS FOR EXTERIOR SIGN, POWER, OR OTHER LIGHTING TO BE LOCATED ABOVE ADJACENT ACCESSIBLE CEILINGS - COORDINATE W/ELEC DRAWINGS
12. OVERHEAD DOOR TRACK, SUPPORTED FROM STRUCTURAL ROOF JOISTS, TYP
13. IN BREAK ROOM 213, C-7 CEILING PANEL IS PERFORATED AT GRAY HATCH AREA, REF SPEC FOR HOLE SIZE & SPACING.
14. EXTERIOR ILLUMINATED SIGNS LOCATED ON SOUTH WALL BETWEEN 10 AND 11, REF EXTERIOR ELEVATIONS.

GENERAL RCP NOTES

1. GENERALLY CENTER CEILING GRIDS IN EACH ROOM TO PROVIDE EQUALLY SIZED PANELS ON OPPOSITE WALLS. IF PLANS INDICATE A GRID ALIGNING WITH A COLUMN, WALL, SOFFIT, ETC, START GRID AT THE INDICATED SURFACE. AVOID PANELS LESS THANK 12" IN WIDTH.
2. SEE FINISH SCHEDULE FOR COLORS.
3. ALL WALLS EXTEND TO STRUCTURAL DECK ABOVE, UNLESS NOTED OTHERWISE. SEE CODE PLANS FOR ADDITIONAL INFORMATION.
4. SEE DETAILS ON G2.03 FOR TYPICAL LATERAL BRACING OF SUSPENDED ACOUSTICAL PANELS.
5. ALL GYP BD CEILING AND SOFFITS TO BE PAINTED.
6. ALL EXPOSED STEEL FRAMING AND DECK AT CEILINGS TO BE PAINTED P6.5.
7. EXCEPT AT STORAGE, MECHANICAL AND ELECTRICAL UTILITY ROOMS PAINT ALL EXPOSED DUCTWORK, PIPING AND CONDUITS.
8. ALL ENVIRONMENTAL SERVICE ROOMS (ES) & ELECTRICAL CLOSETS TO BE OPEN CEILING TYPE C-4 UNO.
9. CEILING HEIGHT TO BE MEASURED FROM FINISH FLOOR LEVEL OF THE ROOM OR THE AREA WHERE CEILING IS IN. CEILING HEIGHT ABOVE RAMP TO BE MEASURED FROM BOTTOM OF LOWEST LEVEL LANDING OF RAMP.
10. ALL FIRE SPRINKLERS AT WOOD AND GYP BD CEILINGS TO BE RECESSED, TYP.
11. SUSPENDED PL-1 LIGHT FIXTURES (PER ELEC) TO BE INSTALLED AT 11'-0" TO UNDERSIDE OF FIXTURE IN CORRIDORS, TYP; IN RM 222, LOCATE AT 7'-6" TO UNDERSIDE OF FIXTURE.

REVISIONS

CONFORMED SET

WESTERN STATE HOSPITAL
BUILDING 22, PATIENT SUPPORT CENTER
PATIENT SUPPORT CENTER
9601 STEILACOOM BLVD SW, LAKEWOOD, WASHINGTON 98498-7213

S790 REGISTERED ARCHITECT
STEVEN M. SHIVER
STATE OF WASHINGTON

NAC ARCHITECTURE
nacarchitecture.com
2505 FIRST AVE | SUITE 300
SEATTLE, WA 98121
P:206.441.4522

© 2016 NAC, PC

DSHS NO	16-410G (Z-1)
NAC NO	121-16004
DRAWN	CJ
CHECKED	SW
DATE	03/16/2018

BASEMENT REFLECTED CEILING PLAN

A9.01

PROJECT N N

FIRST FLOOR REFLECTED CEILING PLAN

Scale: 1/8" = 1'-0"

CEILING TYPES

- C-1 2' x 4' SUSPENDED ACOUSTICAL PANEL CEILING
- C-2 2' x 4' SUSPENDED CLEANABLE PANEL CEILING
- C-3 2' x 4' SUSPENDED ACOUSTICAL PANEL CEILING -ARMSTRONG CIRRUS SECOND LOOK
- C-4 EXPOSED STRUCTURE PAINTED
- C-5 FRAMED OR SUSPENDED 5/8" GYPSUM BOARD
- C-6 FRAMED OR SUSPENDED 5/8" GYPSUM BOARD ON BOTH SIDES - TOP OF LID AT 9'-0" AFF
- C-7 SUSPENDED VENEER PLYWOOD, MATERIAL 8.2 PER A3.31 (NOT ACCESSIBLE)
- C-8 INSULATED WALK-IN REFRIGERATOR CEILING - REFER TO KITCHEN FIRST FLOOR PLAN
- C-9 FRAMED EXTERIOR GYPSUM BOARD, PAINTED
- C-10 EXPOSED TO STEEL ROOF CANOPY, REF A3.14

RCP LEGEND

- FIRE-RATED WALL FULL HEIGHT TO DECK, SEE SERIES G CODE PLANS FOR FIRE RATING REQUIREMENTS
- CEILING ACCESS PANEL, SIZE AS INDICATED
- 1'-0" C-1 — CEILING HEIGHT (HEIGHTS INDICATED ARE RELATIVE TO 100'-0" FLOOR LEVEL).
- LIGHT FIXTURES, REF ELEC FOR TYPES
- SUSPENDED LIGHT FIXTURES, REF ELEC FOR TYPES, HT AS INDICATED
- MECHANICAL DIFFUSER OR EQUIPMENT, REF MECH
- CONCEALED FIRE SPRINKLER HEAD, REF FP DWGS -CENTER IN WOOD PANEL IN ONE DIRECTION AS SHOWN

RCP -CODED NOTES

1. AREA FOR HOOD, REFERENCE BACK TO FS DRAWINGS. WATER RESISTANT MATERIAL, TBD.
2. ALIGN EDGE OF PLYWOOD W/ PLYWOOD WALL PANEL
3. ALIGN EDGE OF PLYWOOD WITH WALL AS SHOWN
4. ABOVE COOLER, EXTEND ACT CLG MIN 1'-0" PAST OUTSIDE F.O. COOLER TYP UNO. PER FS DWGS, WALK-IN CLOSURE PANEL WILL OCCUR THESE LOCATIONS.
5. CANOPY ABOVE - REF ROOF PLAN TYP
6. EDGE OF C-5 TO ALIGN W/ WHOLE TILE IN CEILING GRID AS SHOWN, TYP UNO
7. (2) LOW VELOCITY PADDLE FANS CENTERED ON ROOF JOISTS AS SHOWN - REF MANUF FOR INSTALL & MECH FOR MORE INFO, LOCATE BOT OF FAN AT 13'-6" AFF
8. SKYLIGHT, TYP -NO EXPOSED FIRE PROTECTION HEADS IN SKYLIGHTS -CONCEALED SIDEWALLS ONLY, FOR MORE INFO REF FP DWGS
9. FIRE SPRINKLER SIDEWALL HEAD ON UPPER WALL AT GRID B, CENTER BETWEEN EXPOSED STRUCTURAL HSS CORRIDOR BEAMS. COORDINATE WITH FP DRAWINGS & STRUCTURAL FOR BEAM PENETRATIONS, TYP
10. ONE-HOUR RATED HORIZONTAL SHAFT ENCLOSURE ABOVE FINISHED CEILING ABOVE -SEE DTL 9/G2.03 FOR ASSEMBLY. TERMINATE INTERIOR PARTITIONS AT BOTTOM OF SHAFT. COORDINATE WITH CEILING GRID TO MAINTAIN LIGHTING LAYOUT AS SHOWN.
11. REMOTE TRANSFORMERS FOR EXTERIOR SIGN, POWER, OR OTHER LIGHTING TO BE LOCATED ABOVE ADJACENT ACCESSIBLE CEILINGS - COORDINATE W/ELEC DRAWINGS
12. OVERHEAD DOOR TRACK, SUPPORTED FROM STRUCTURAL ROOF JOISTS, TYP
13. IN BREAK ROOM 213, C-7 CEILING PANEL IS PERFORATED AT GRAY HATCH AREA, REF SPEC FOR HOLE SIZE & SPACING.
14. EXTERIOR ILLUMINATED SIGNS LOCATED ON SOUTH WALL BETWEEN 10 AND 11, REF EXTERIOR ELEVATIONS.

GENERAL RCP NOTES

1. GENERALLY CENTER CEILING GRIDS IN EACH ROOM TO PROVIDE EQUALLY SIZED PANELS ON OPPOSITE WALLS. IF PLANS INDICATE A GRID ALIGNING WITH A COLUMN, WALL, SOFFIT, ETC, START GRID AT THE INDICATED SURFACE. AVOID PANELS LESS THANK 12" IN WIDTH.
2. SEE FINISH SCHEDULE FOR COLORS.
3. ALL WALLS EXTEND TO STRUCTURAL DECK ABOVE, UNLESS NOTED OTHERWISE. SEE CODE PLANS FOR ADDITIONAL INFORMATION.
4. SEE DETAILS ON G2.03 FOR TYPICAL LATERAL BRACING OF SUSPENDED ACOUSTICAL PANELS.
5. ALL GYP BD CEILING AND SOFFITS TO BE PAINTED.
6. ALL EXPOSED STEEL FRAMING AND DECK AT CEILINGS TO BE PAINTED P6.5.
7. EXCEPT AT STORAGE, MECHANICAL AND ELECTRICAL UTILITY ROOMS PAINT ALL EXPOSED DUCTWORK, PIPING AND CONDUITS.
8. ALL ENVIRONMENTAL SERVICE ROOMS (ES) & ELECTRICAL CLOSETS TO BE OPEN CEILING TYPE C-4 UNO.
9. CEILING HEIGHT TO BE MEASURED FROM FINISH FLOOR LEVEL OF THE ROOM OR THE AREA WHERE CEILING IS IN. CEILING HEIGHT ABOVE RAMP TO BE MEASURED FROM BOTTOM OF LOWEST LEVEL LANDING OF RAMP.
10. ALL FIRE SPRINKLERS AT WOOD AND GYP BD CEILINGS TO BE RECESSED, TYP.
11. SUSPENDED PL-1 LIGHT FIXTURES (PER ELEC) TO BE INSTALLED AT 11'-0" TO UNDERSIDE OF FIXTURE IN CORRIDORS, TYP; IN RM 222, LOCATE AT 7'-6" TO UNDERSIDE OF FIXTURE.

REVISIONS

CONFORMED SET

WESTERN STATE HOSPITAL
BUILDING 22, PATIENT SUPPORT CENTER
PATIENT SUPPORT CENTER
9601 STEILACOOM BLVD SW, LAKEWOOD, WASHINGTON 98498-7213

S790 REGISTERED ARCHITECT
STEVEN M. SHIVER
STATE OF WASHINGTON

NAC ARCHITECTURE
nacarchitecture.com
2025 FIRST AVE | SUITE 300
SEATTLE, WA 98121
P:206.441.4522

© 2016 NAC INC

DSHS NO	16-410G (2-1)
NAC NO	121-16004
DRAWN	CJ
CHECKED	SW
DATE	03/16/2018

FIRST FLOOR REFLECTED CEILING PLAN

A9.02

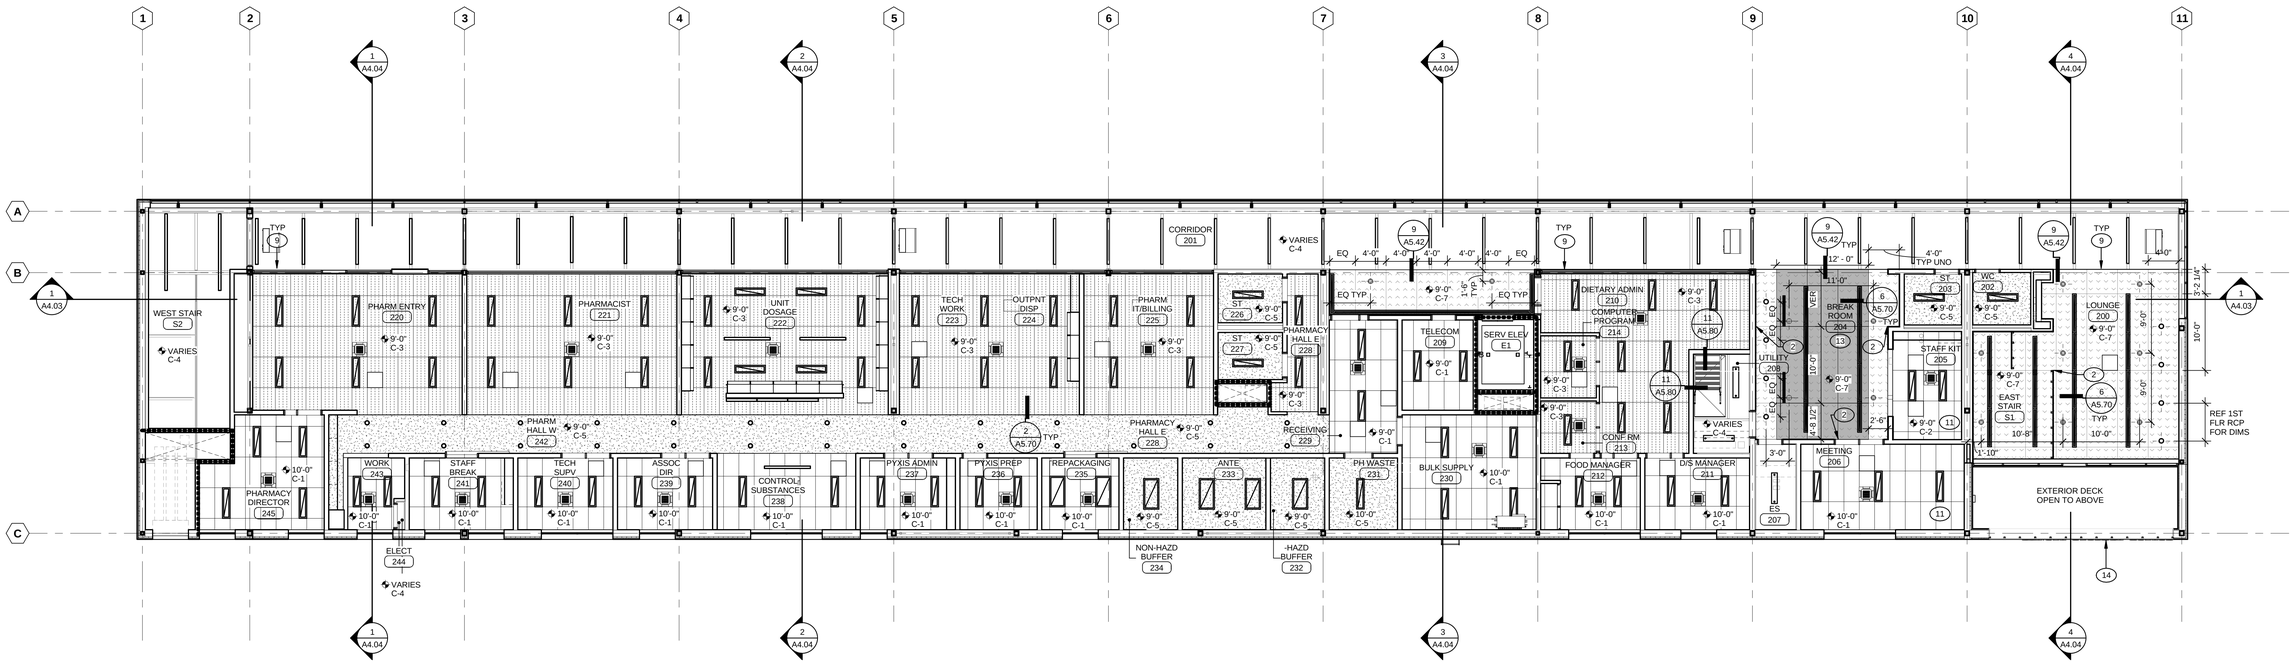

PROJECT N N

SECOND FLOOR REFLECTED CEILING PLAN

Scale: 1/8" = 1'-0"

CEILING TYPES

C-1	2' x 4' SUSPENDED ACOUSTICAL PANEL CEILING
C-2	2' x 4' SUSPENDED CLEANABLE PANEL CEILING
C-3	2' x 4' SUSPENDED ACOUSTICAL PANEL CEILING - ARMSTRONG CIRRUS SECOND LOOK
C-4	EXPOSED STRUCTURE PAINTED
C-5	FRAMED OR SUSPENDED 5/8" GYPSUM BOARD
C-6	FRAMED OR SUSPENDED 5/8" GYPSUM BOARD ON BOTH SIDES - TOP OF LID AT 9'-0" AFF.
C-7	SUSPENDED VENEER PLYWOOD, MATERIAL 8.2 PER A3.31 (NOT ACCESSIBLE)
C-8	INSULATED WALK-IN REFRIGERATOR CEILING - REFER TO KITCHEN FIRST FLOOR PLAN
C-9	FRAMED EXTERIOR GYPSUM BOARD, PAINTED
C-10	EXPOSED TO STEEL ROOF CANOPY, REF A3.14

RCP LEGEND

	FIRE-RATED WALL FULL HEIGHT TO DECK, SEE SERIES G CODE PLANS FOR FIRE RATING REQUIREMENTS
	CEILING ACCESS PANEL, SIZE AS INDICATED
1'-0" C-1	CEILING HEIGHT (HEIGHTS INDICATED ARE RELATIVE TO 100'-0" FLOOR LEVEL).
	LIGHT FIXTURES, REF ELEC FOR TYPES
	SUSPENDED LIGHT FIXTURES, REF ELEC FOR TYPES, HT AS INDICATED
	MECHANICAL DIFFUSER OR EQUIPMENT, REF MECH
	CONCEALED FIRE SPRINKLER HEAD, REF FP DWGS - CENTER IN WOOD PANEL IN ONE DIRECTION AS SHOWN

RCP CODED NOTES

1. AREA FOR HOOD, REFERENCE BACK TO FS DRAWINGS. WATER RESISTANT MATERIAL, TBD.
2. ALIGN EDGE OF PLYWOOD W/ PLYWOOD WALL PANEL
3. ALIGN EDGE OF PLYWOOD WITH WALL AS SHOWN
4. ABOVE COOLER, EXTEND ACT CLG MIN 1'-0" PAST OUTSIDE F.O. COOLER TYP UNO. PER FS DWGS, WALK-IN CLOSURE PANEL WILL OCCUR THESE LOCATIONS.
5. CANOPY ABOVE - REF ROOF PLAN TYP
6. EDGE OF C-5 TO ALIGN W/ WHOLE TILE IN CEILING GRID AS SHOWN, TYP UNO
7. (2) LOW VELOCITY PADDLE FANS CENTERED ON ROOF JOISTS AS SHOWN - REF MANUF FOR INSTALL & MECH FOR MORE INFO, LOCATE BOT OF FAN AT 13'-6" AFF
8. SKYLIGHT, TYP - NO EXPOSED FIRE PROTECTION HEADS IN SKYLIGHTS - CONCEALED SIDEWALLS ONLY, FOR MORE INFO REF FP DWGS
9. FIRE SPRINKLER SIDEWALL HEAD ON UPPER WALL AT GRID B, CENTER BETWEEN EXPOSED STRUCTURAL HSS CORRIDOR BEAMS. COORDINATE WITH FP DRAWINGS & STRUCTURAL FOR BEAM PENETRATIONS, TYP
10. ONE-HOUR RATED HORIZONTAL SHAFT ENCLOSURE ABOVE FINISHED CEILING ABOVE - SEE DTL 9/G2.03 FOR ASSEMBLY. TERMINATE INTERIOR PARTITIONS AT BOTTOM OF SHAFT. COORDINATE WITH CEILING GRID TO MAINTAIN LIGHTING LAYOUT AS SHOWN.
11. REMOTE TRANSFORMERS FOR EXTERIOR SIGN, POWER, OR OTHER LIGHTING TO BE LOCATED ABOVE ADJACENT ACCESSIBLE CEILINGS - COORDINATE W/ELEC DRAWINGS
12. OVERHEAD DOOR TRACK, SUPPORTED FROM STRUCTURAL ROOF JOISTS, TYP
13. IN BREAK ROOM 213, C-7 CEILING PANEL IS PERFORATED AT GRAY HATCH AREA, REF SPEC FOR HOLE SIZE & SPACING.
14. EXTERIOR ILLUMINATED SIGNS LOCATED ON SOUTH WALL BETWEEN 10 AND 11, REF EXTERIOR ELEVATIONS.

GENERAL RCP NOTES

1. GENERALLY CENTER CEILING GRIDS IN EACH ROOM TO PROVIDE EQUALLY SIZED PANELS ON OPPOSITE WALLS. IF PLANS INDICATE A GRID ALIGNING WITH A COLUMN, WALL, SOFFIT, ETC, START GRID AT THE INDICATED SURFACE. AVOID PANELS LESS THANK 12" IN WIDTH.
2. SEE FINISH SCHEDULE FOR COLORS.
3. ALL WALLS EXTEND TO STRUCTURAL DECK ABOVE, UNLESS NOTED OTHERWISE. SEE CODE PLANS FOR ADDITIONAL INFORMATION.
4. SEE DETAILS ON G2.03 FOR TYPICAL LATERAL BRACING OF SUSPENDED ACOUSTICAL PANELS.
5. ALL GYP BD CEILING AND SOFFITS TO BE PAINTED.
6. ALL EXPOSED STEEL FRAMING AND DECK AT CEILINGS TO BE PAINTED P6.5.
7. EXCEPT AT STORAGE, MECHANICAL AND ELECTRICAL UTILITY ROOMS PAINT ALL EXPOSED DUCTWORK, PIPING AND CONDUITS.
8. ALL ENVIRONMENTAL SERVICE ROOMS (ES) & ELECTRICAL CLOSETS TO BE OPEN CEILING TYPE C-4 UNO.
9. CEILING HEIGHT TO BE MEASURED FROM FINISH FLOOR LEVEL OF THE ROOM OR THE AREA WHERE CEILING IS IN. CEILING HEIGHT ABOVE RAMP TO BE MEASURED FROM BOTTOM OF LOWEST LEVEL LANDING OF RAMP.
10. ALL FIRE SPRINKLERS AT WOOD AND GYP BD CEILINGS TO BE RECESSED, TYP.
11. SUSPENDED PL-1 LIGHT FIXTURES (PER ELEC) TO BE INSTALLED AT 11'-0" TO UNDERSIDE OF FIXTURE IN CORRIDORS, TYP; IN RM 222, LOCATE AT 7'-6" TO UNDERSIDE OF FIXTURE.

REVISIONS

CONFORMED SET

WESTERN STATE HOSPITAL
BUILDING 22, PATIENT SUPPORT CENTER
PATIENT SUPPORT CENTER
9601 STEILACOOM BLVD SW, LAKEWOOD, WASHINGTON 98498-7213

S790 REGISTERED ARCHITECT
STEVEN M. SHIVER
STATE OF WASHINGTON

NAC ARCHITECTURE
nacarchitecture.com
2025 FIRST AVE | SUITE 300
SEATTLE, WA 98121
P:206.441.4522

© 2016 NAC, PC

DSHS NO	16-410G (Z-1)
NAC NO	121-16004
DRAWN	CJ
CHECKED	SW
DATE	03/16/2018

SECOND FLOOR REFLECTED CEILING PLAN

A9.03